
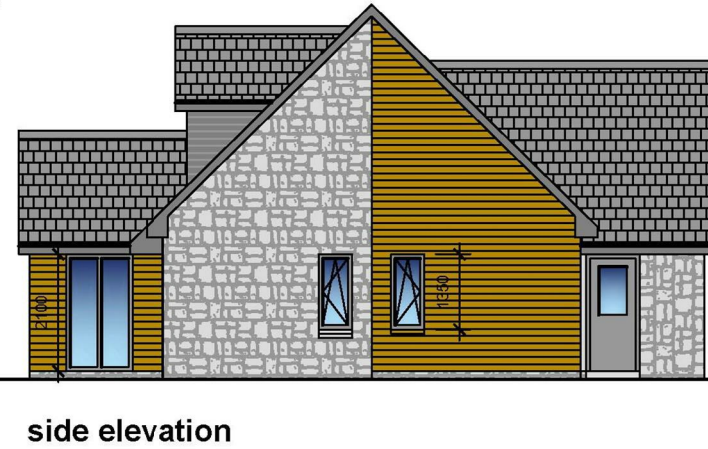


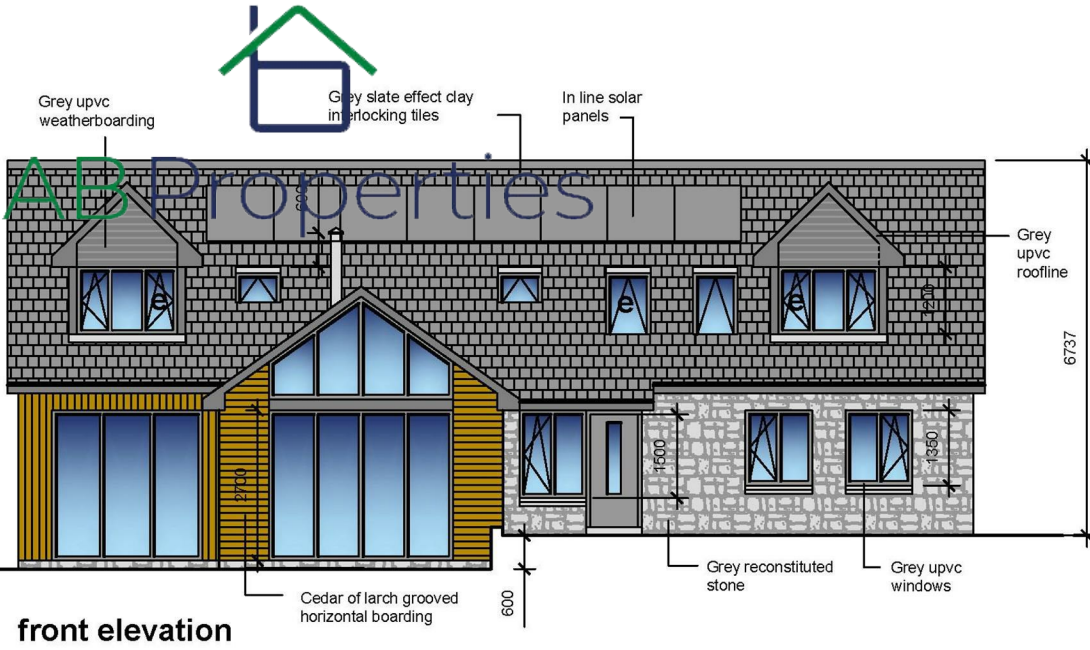

e escape window to upper floor apartment to have min openable dimension of 450x450mm, min area of 0.32m² and sill height of openable window of not more than 1100mm above ffl


SOUTH LANARKSHIRE COUNCIL
Building (Scotland) Act 2003
APPROVED
IN TERMS OF THE WARRANT DATED
20 April 2022
Head of Planning
and Regulatory Services

PLANterra

- ☐ architecture
- ☐ planning
- ☐ development

16 St Ninians Lanark ML11 7HX
t 01555 661064
e contact@plan-terra.co.uk
www.plan-terra.co.uk

Revision

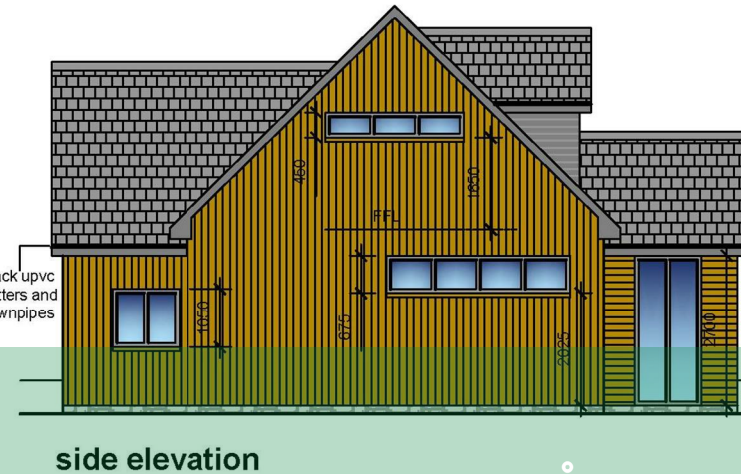


Plot West High Cross
Yieldshields, Carluke, ML8 4QY

Fixed Price £80,000

Project : New dwellinghouse
Address : Plot at West High Cross,
Yieldshields, Carluke ML8 4QY
Drg title : Elevations
Scale : 1:100 at A3
Date : Dec 2021
Drawn by : W
Drg no : 21/559/BW04 Rev



SOUTH LANARKSHIRE COUNCIL
Building (Scotland) Act 2003
APPROVED
IN TERMS OF THE WARRANT DATED
20 April 2022
Head of Planning
and Regulatory Services

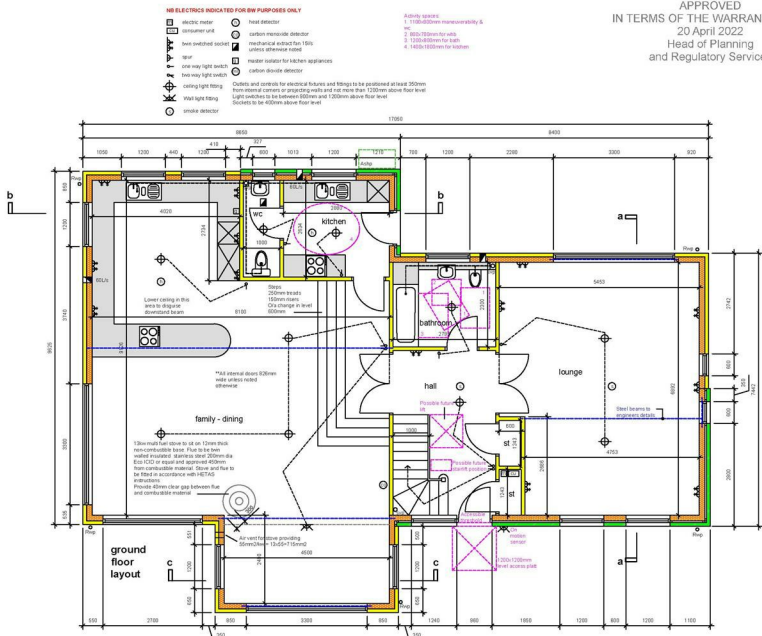


PLANterra

- ☐ architecture
- ☐ planning
- ☐ development

16 St Ninians Lanark ML11 7HX
t 01555 661064
e contact@plan-terra.co.uk
www.plan-terra.co.uk

[illegible]

A	23.2.22 BW & Eng notes
Project : New dwellinghouse Address : Plot at West High Cro Yieldshields, Carluke ML8 4QY Drg title : Ground floor plan Scale : 1:75 at A3 Date : Dec 2021 Drawn by : WR Drg no : 21/559/BW02 Rev A	

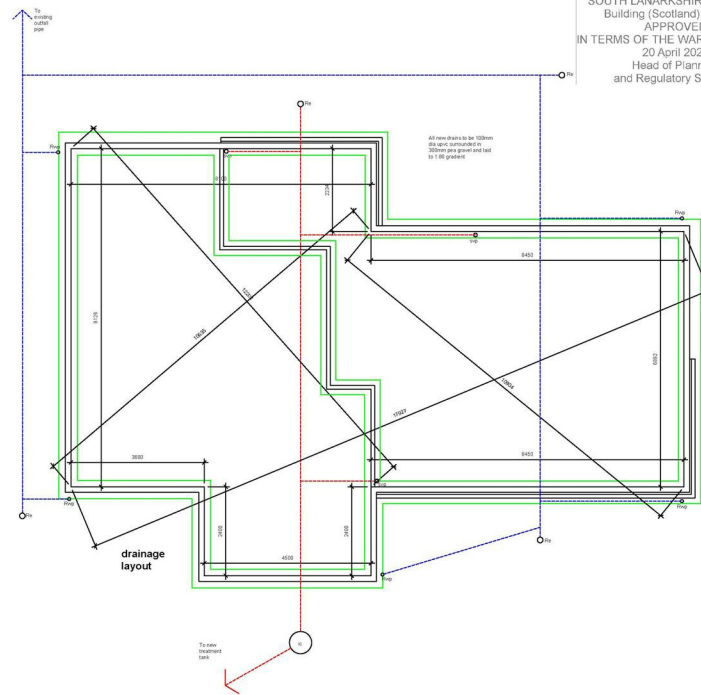


PLANterra

- ☐ architecture
- ☐ planning
- ☐ development


16 St Ninians Lanark ML11 7HX
t 01555 661054
e contact@plan-terra.co.uk
www.plan-terra.co.uk

[illegible]


Project : New dwellinghouse
Address : Plot at West High Cross,
Yieldshields, Carluke ML8 4QY
Drg title : Drainage layout
Scale : 1:75 at A3
Date : Dec 2021
Drawn by : WR
Drg no : 21/559/BW06 Rev

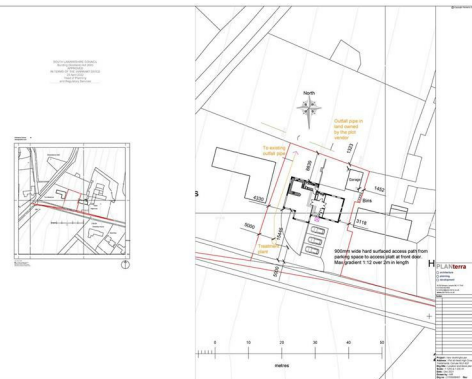




STEEL BEAM TO CRIPPLE STUD
CONNECTION DETAIL (1:5)

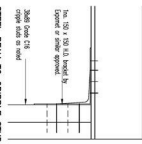

EXTERNAL PANEL (1:20)

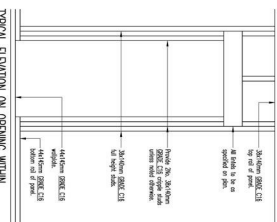

1:20 MICHAEL REYNOLDS SIMP - DETAIL (SL)

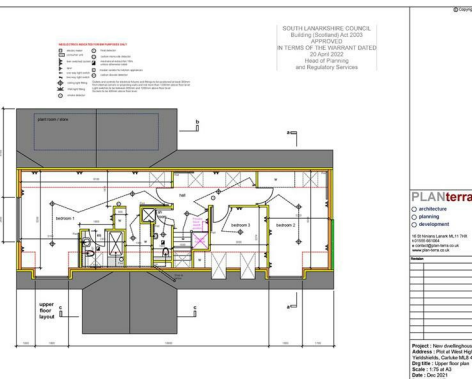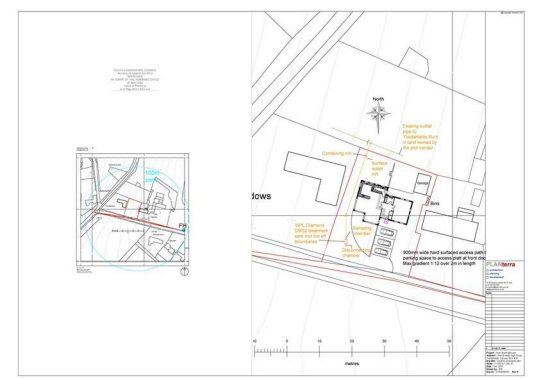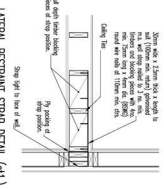


PLANterra

- ☐ architecture
☐ planning
☐ development
- 16 St Nicolas Lane, 11, 11, 11
 01202 601064
 e: contact@plan-terra.co.uk
 www.plan-terra.co.uk

Revision

Project : New dwellinghouse
Address : Plot at West High
Yardsfields, Carkise M28 4
Dwg title : Upper floor plan
Scale : 1:75 at A3
Date : Dec 2021

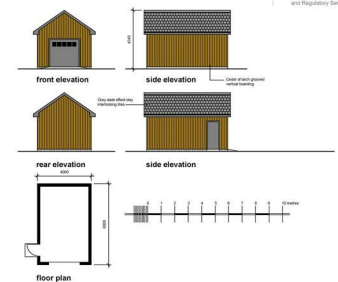



PLANterra

- architecture
 planning
 development
- 18 St Ninians Lanark ML11 7HX
 01555 681364
 e contact@plan-nema.co.uk
 www.plan-nema.co.uk

Question	Answer
1. What is the main purpose of the study?	To investigate the effect of a new teaching method on student performance.
2. What are the independent and dependent variables?	Independent variable: Teaching method. Dependent variable: Student performance.
3. What is the research design?	Experimental design with a control group and an experimental group.
4. What are the limitations of the study?	Small sample size, short duration, and lack of generalizability.
5. What are the conclusions?	The new teaching method significantly improved student performance compared to the traditional method.

Project : New dwellinghouse
Address : Plot at West High Cross
Yaldshields, Cuskerie ML8 4QZ
Dwg title : Garage details
Scale : 1:100 at A3
Date : Dec 2021
Drawn by : WR

Early enquiry is highly recommended.

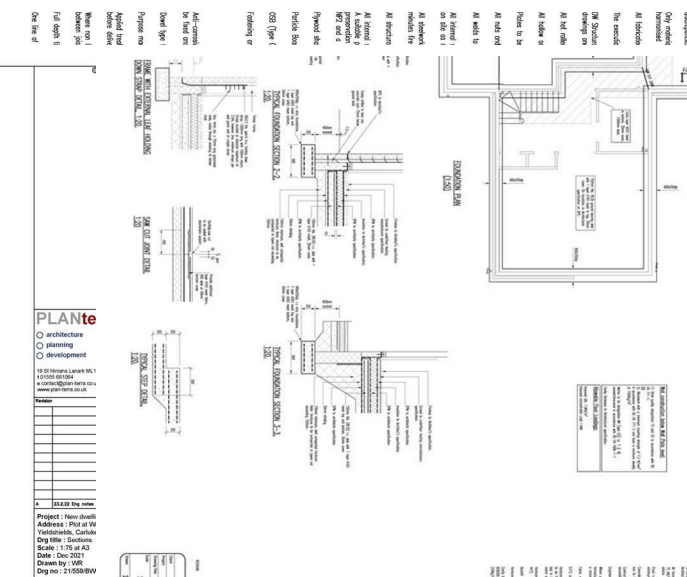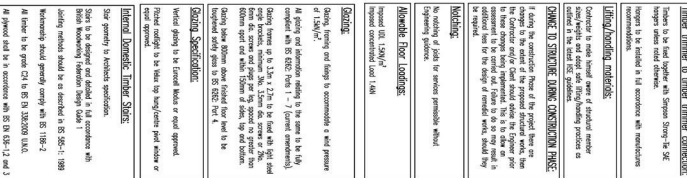


Viewing

Please contact our AB Properties Office on 01555 660077 if you wish to arrange a viewing appointment for this property or require further information.

19 Bannatyne Street, Lanark, Lanarkshire, ML11 7JR
Tel: 01555 660077 Email: admin@ab-properties.co.uk ab-properties.co.uk



Energy Efficiency Graph

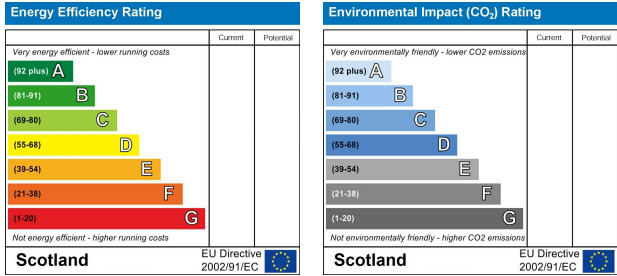

These particulars, whilst believed to be accurate are set out as a general outline only for guidance and do not constitute any part of an offer or contract. Intending purchasers should not rely on them as statements of representation of fact, but must satisfy themselves by inspection or otherwise as to their accuracy. No person in this firms employment has the authority to make or give any representation or warranty in respect of the property.