JAKE CHARLES

EST 2021









184 Empire Avenue

, London, N18 1AQ

Newly Refurbished Three-Bedroom Semi-Detached House | Two Bathrooms | Private Garden | Off-Street Parking

Jake Charles Property are delighted to offer this beautifully refurbished three-bedroom semi-detached house on Empire Avenue, N18.

The property has undergone a full refurbishment throughout and offers spacious and versatile accommodation, making it an ideal home for sharers or families.

The ground floor comprises a spacious living room which leads through to a modern wrap-around kitchen, with direct access onto the private rear garden. There is also a further spacious front reception room, providing excellent additional living or dining space.


£2,850 Per month

184 Empire Avenue

, London, N18 1AQ

4 2 2 C

- Newly Refurbished Throughout
- Spacious Main Living Room
- Available Now
- Two Bathrooms
- Driveway With Off-Street Parking
- Three / Four Bedrooms
- Popular Location
- Direct Access To Private Rear Garden
- Semi-Detached House
- Video Tour Available Upon Request

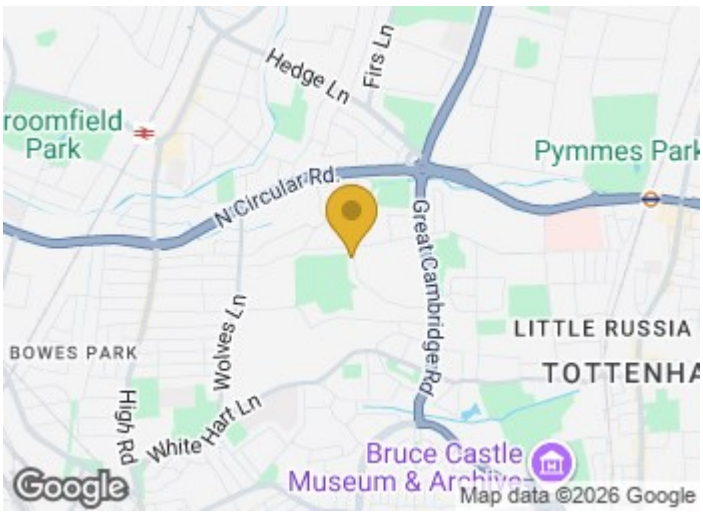

Directions




















Floor Plan

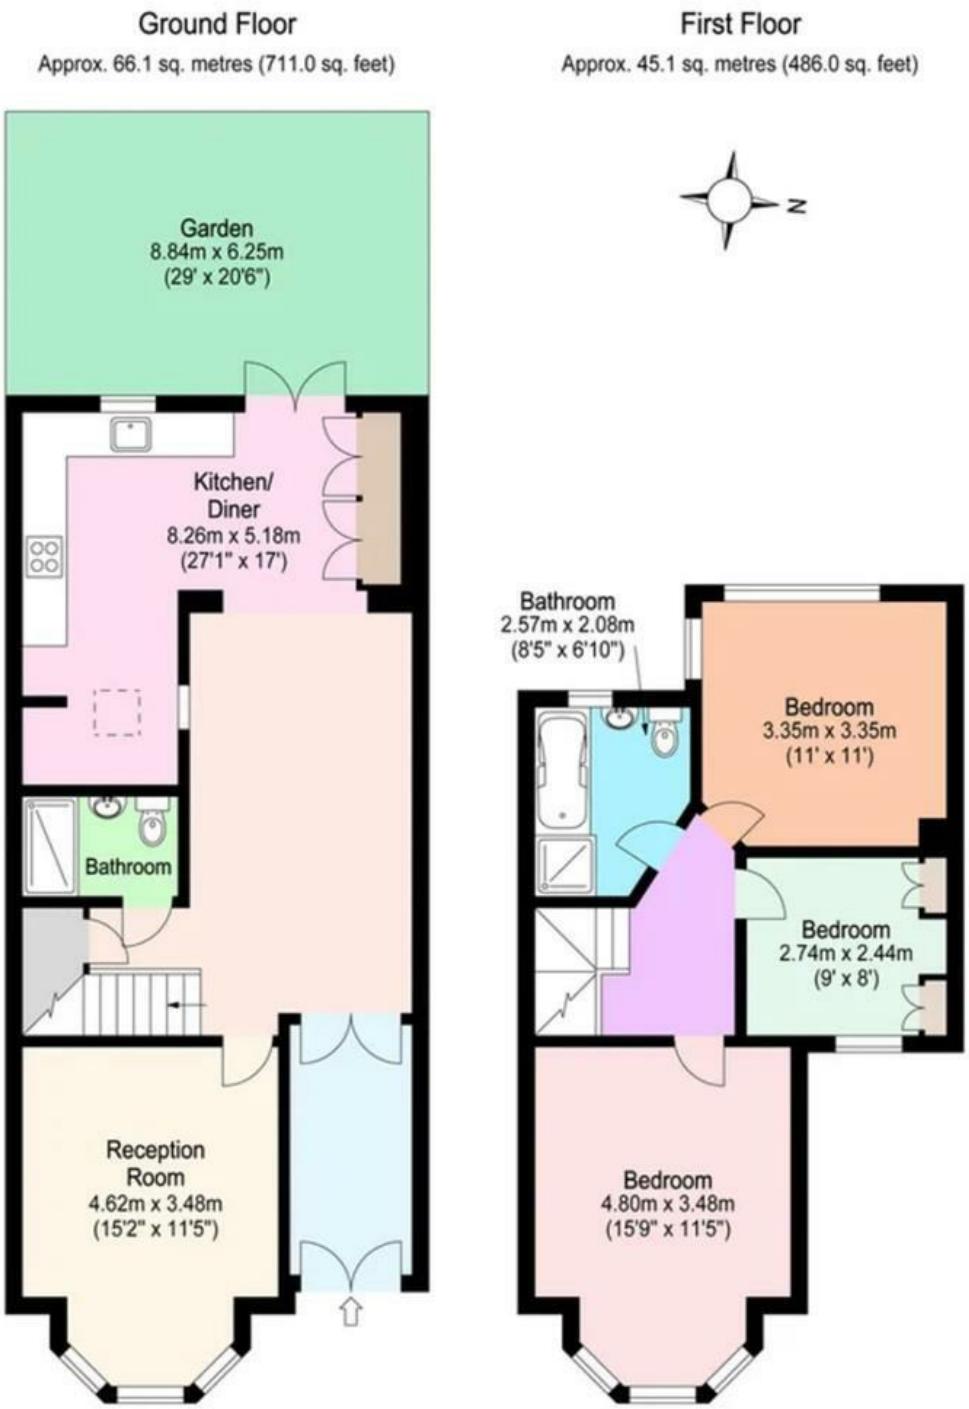

Total area. approx. 111.2 sq. metres (1197.0 sq. feet)
For illustration purposes only - not to scale

These particulars, whilst believed to be accurate are set out as a general outline only for guidance and do not constitute any part of an offer or contract. Intending purchasers should not rely on them as statements of representation of fact, but must satisfy themselves by inspection or otherwise as to their accuracy. No person in this firms employment has the authority to make or give any representation or warranty in respect of the property.

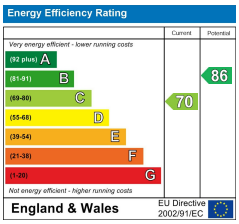

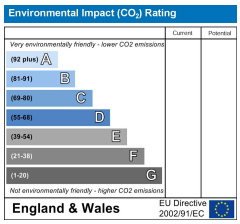

13 Whitchurch Lane, Edgware, HA8 6JZ
Tel: 02036424757 Email: info@jakecharlesproperty.com www.jakecharlesproperty.com