


19 Freemans Terrace, Carlton - NG4 3BE

Guide Price £130,000

DavidJames
the estate agent





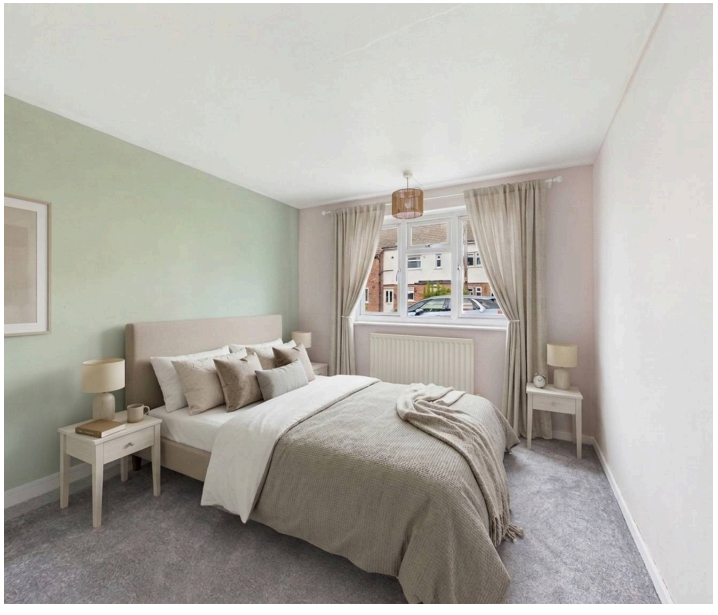

19 Freemans Terrace

Carlton, Nottingham

Guide Price £130,000 - £140,000. NO CHAIN!
Renovated ground floor maisonette offering single-storey living with easy access to nearby amenities! New kitchen, redecorated throughout and new flooring!
Council Tax band: A

Tenure: Leasehold

EPC Energy Efficiency Rating: C

EPC Environmental Impact Rating:

- Recently renovated ground floor maisonette
- Offered to the market with no onward chain
- Ideally suited to first-time buyers, investors, downsizers or those seeking single-storey living
- Within easy reach of local amenities, shops and convenient bus routes
- Redecorated throughout with new carpets and flooring
- Bright and spacious lounge with a pleasant garden outlook
- Newly-fitted modern kitchen with integrated cooking appliances
- Well-proportioned double bedroom
- Modernised two-piece bathroom with a separate WC
- Delightful southerly-facing rear garden with lawn and a useful outside store












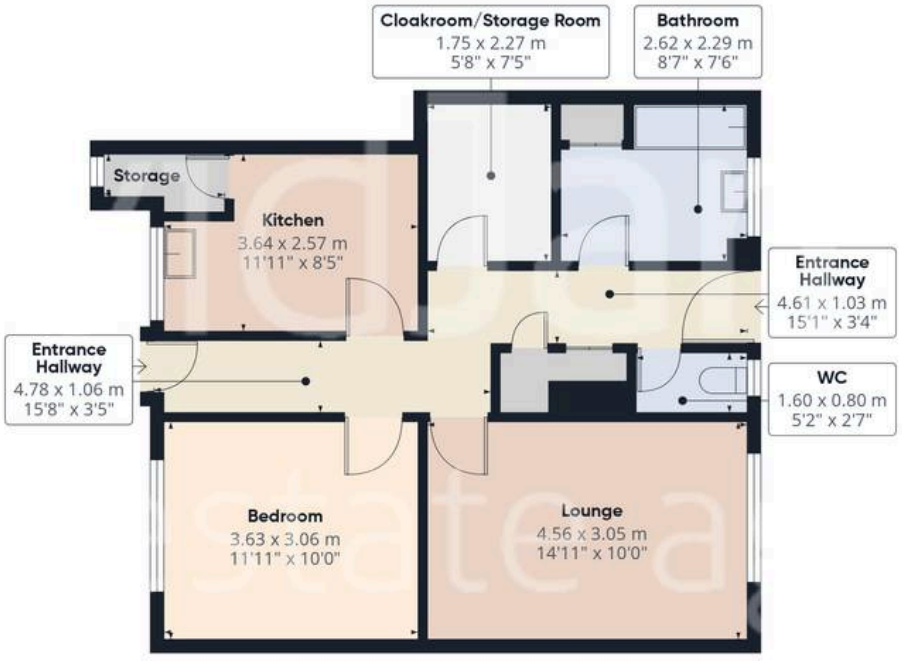

Floor 0 Building 1



Floor 0 Building 2

DavidJames
the estate agent

Approximate total area(1)


57.2 m²

615 ft²

(1) Excluding balconies and terraces

Calculations reference the RICS IPMS 3C standard. Measurements are approximate and not to scale. This floor plan is intended for illustration only.

GIRAFFE360

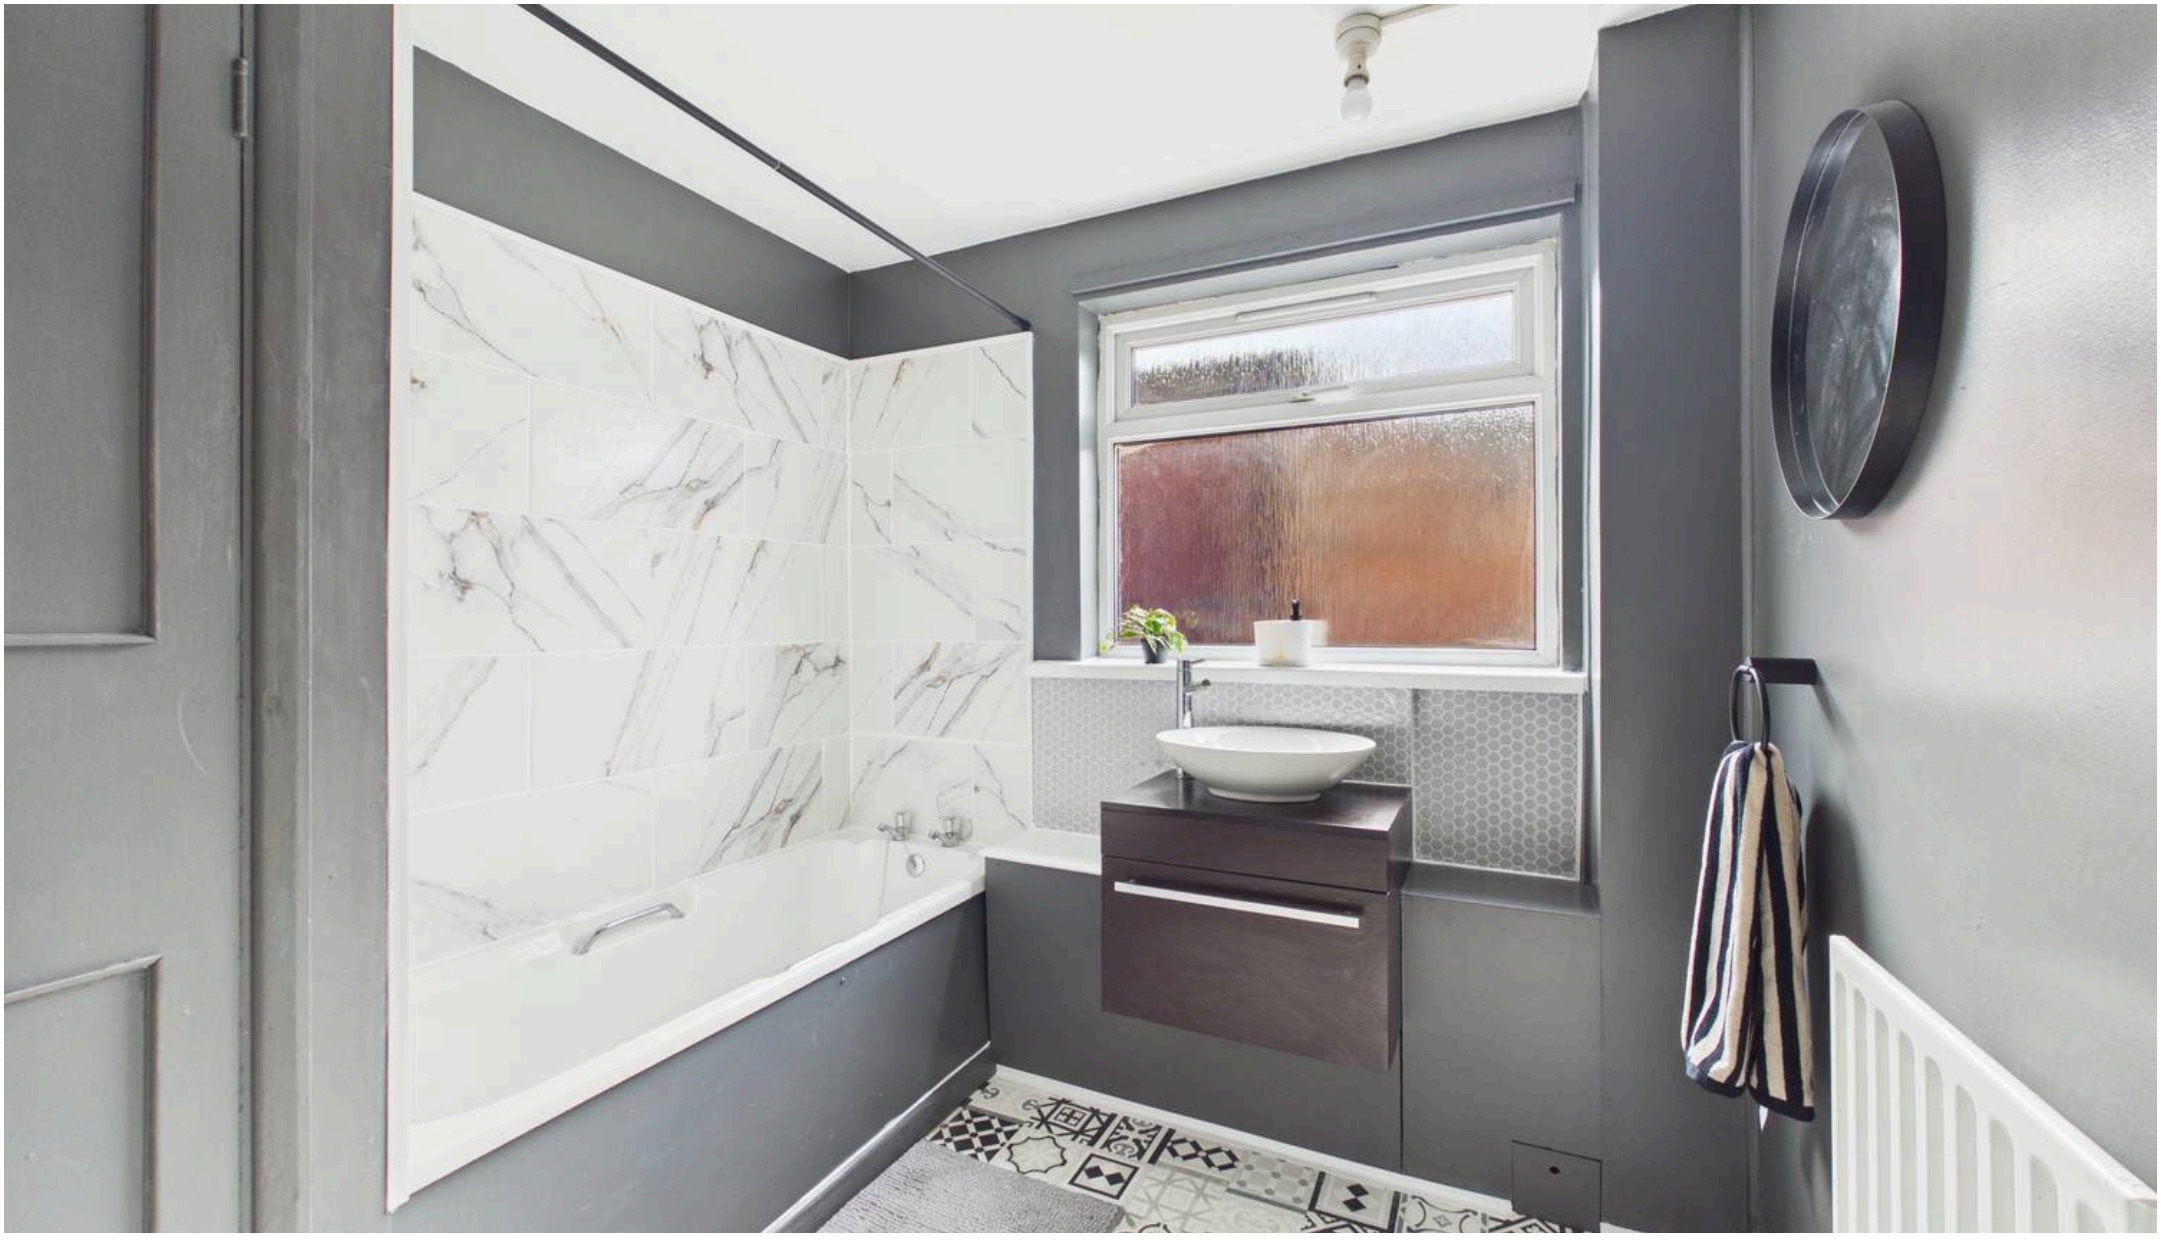

David James Estate Agents

376 Carlton Hill, Carlton - NG4 1JA

0115 987 8957 • carlton@david-james.com • www.david-james.com

These particulars are produced in good faith and are set out as a general guide only. Measurements are approximate and floor plans are for illustrative purposes only. Services have not been tested. We have established professional relationships with third-party suppliers for the provision of services to Clients, details of which can be found on the property listing page on our website.