
HUNTERS®
HERE TO GET you THERE
2
1
1

Leghorn Road, London

£450,000

Located on a quaint residential street this fantastic first floor apartment features a large reception room with bay window, modern fully fitted kitchen and two generous double bedrooms.

This home is being sold with a share of the freehold.

Leghorn Road is a quiet residential address ideally positioned for all local amenities found on Harlesden High street with Roundwood Park also nearby.

223 West End Lane, West Hampstead, London, NW6 1XJ I 0207 431 4777
westhampsteadsales@hunters.com I www.hunters.com


This Hunters business is independently owned and operated by Starside Estates Limited | Registered Address: 29 Oakwood Park Road, London, N14 6QB | Registered Number: 6741529 England and Wales | VAT No: 943 9575 77 with the written consent of Hunters Franchising Limited.



KEY FEATURES

- Share of Freehold
- Two Double Bedrooms
- Circa 830sqft
- Contemporary Finish
- Quite Residential Street
- First Floor



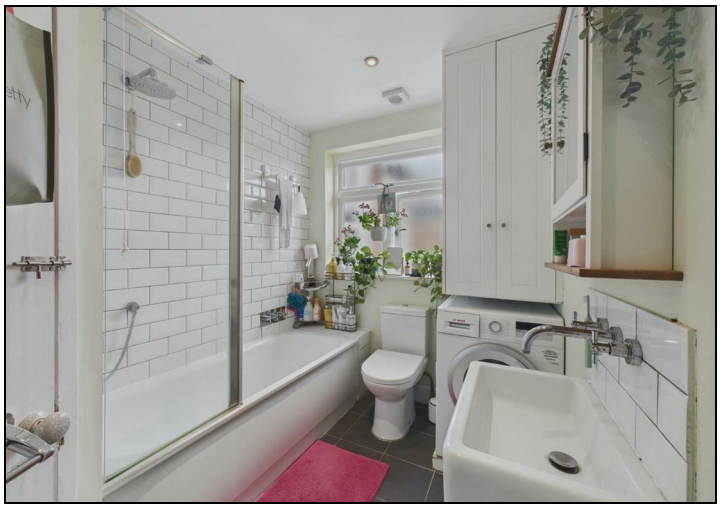










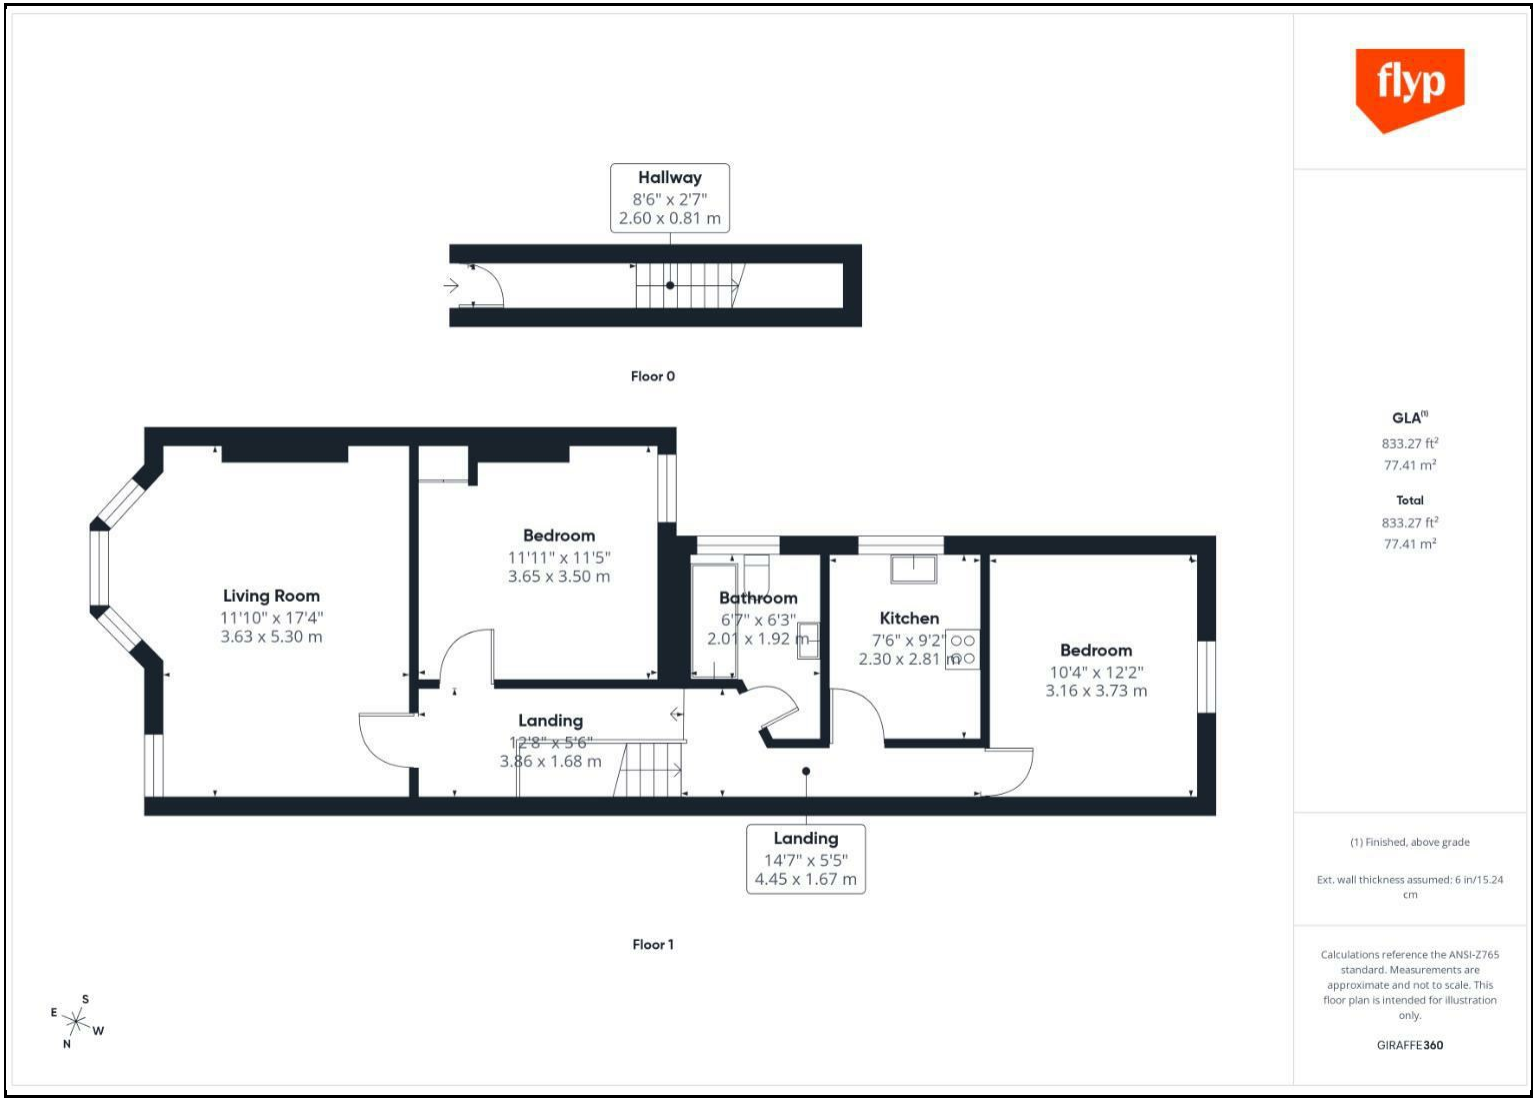

flyp

GLA[1]
833.27 ft²
77.41 m²


Total
833.27 ft²
77.41 m²


(1) Finished, above grade

Ext. wall thickness assumed: 6 in/15.24 cm

Calculations reference the ANSI-Z765 standard. Measurements are approximate and not to scale. This floor plan is intended for illustration only.

GIRAFFE360

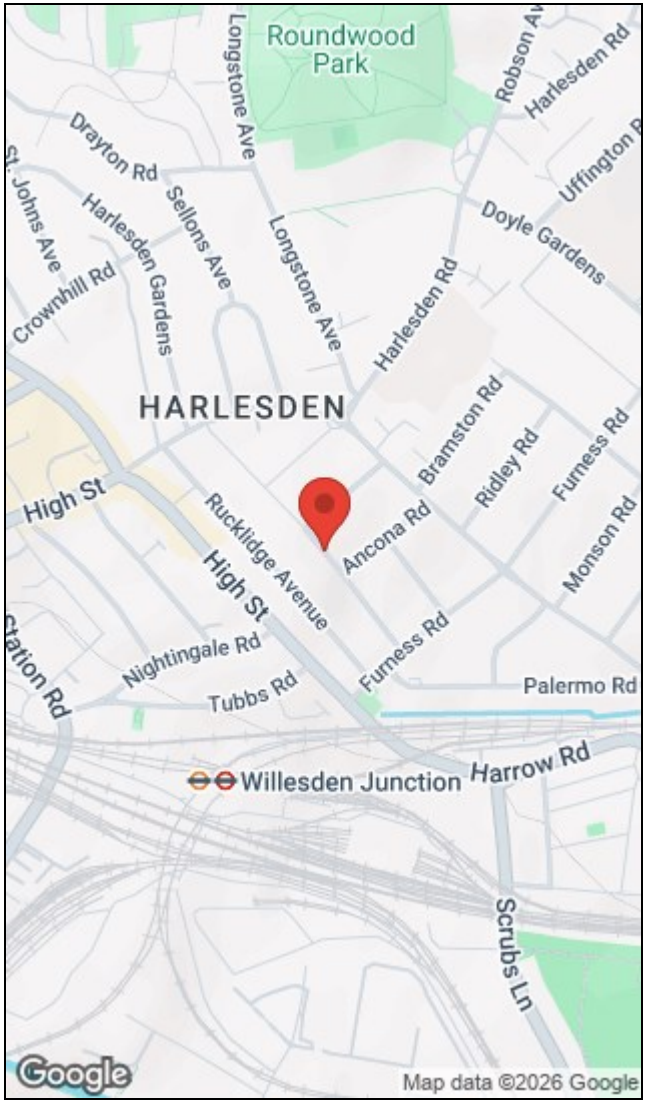

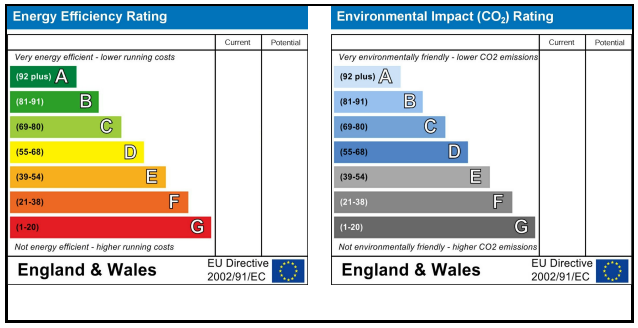

223 West End Lane, West Hampstead, London, NW6 1XJ I 0207 431 4777
westhampsteadsales@hunters.com I www.hunters.com

The Property Ombudsman

APPROVED CODE TRADINGSTANDARDS.UK

This Hunters business is independently owned and operated by Starside Estates Limited | Registered Address: 29 Oakwood Park Road, London, N14 6QB | Registered Number: 6741529 England and Wales | VAT No: 943 9575 77 with the written consent of Hunters Franchising Limited.