



Pinfold Lane, Scarisbrick

Ormskirk

Offers Over £340,000

7 Pinfold Lane

Scarisbrick, Ormskirk


Beautiful four-bedroom semi-detached cottage with panoramic countryside views, modern kitchen, spacious living areas, garden, off-road parking, EV charger, and eco-friendly features.
Council Tax band: D


Tenure: Freehold

EPC Energy Efficiency Rating: E

EPC Environmental Impact Rating: F



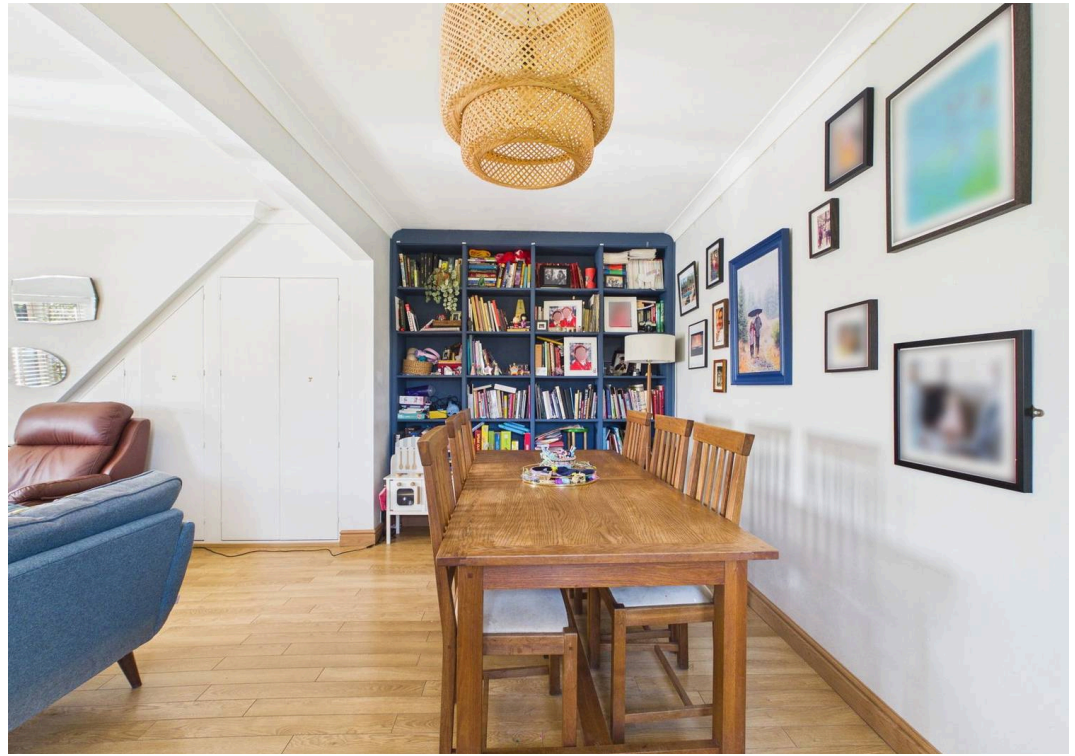

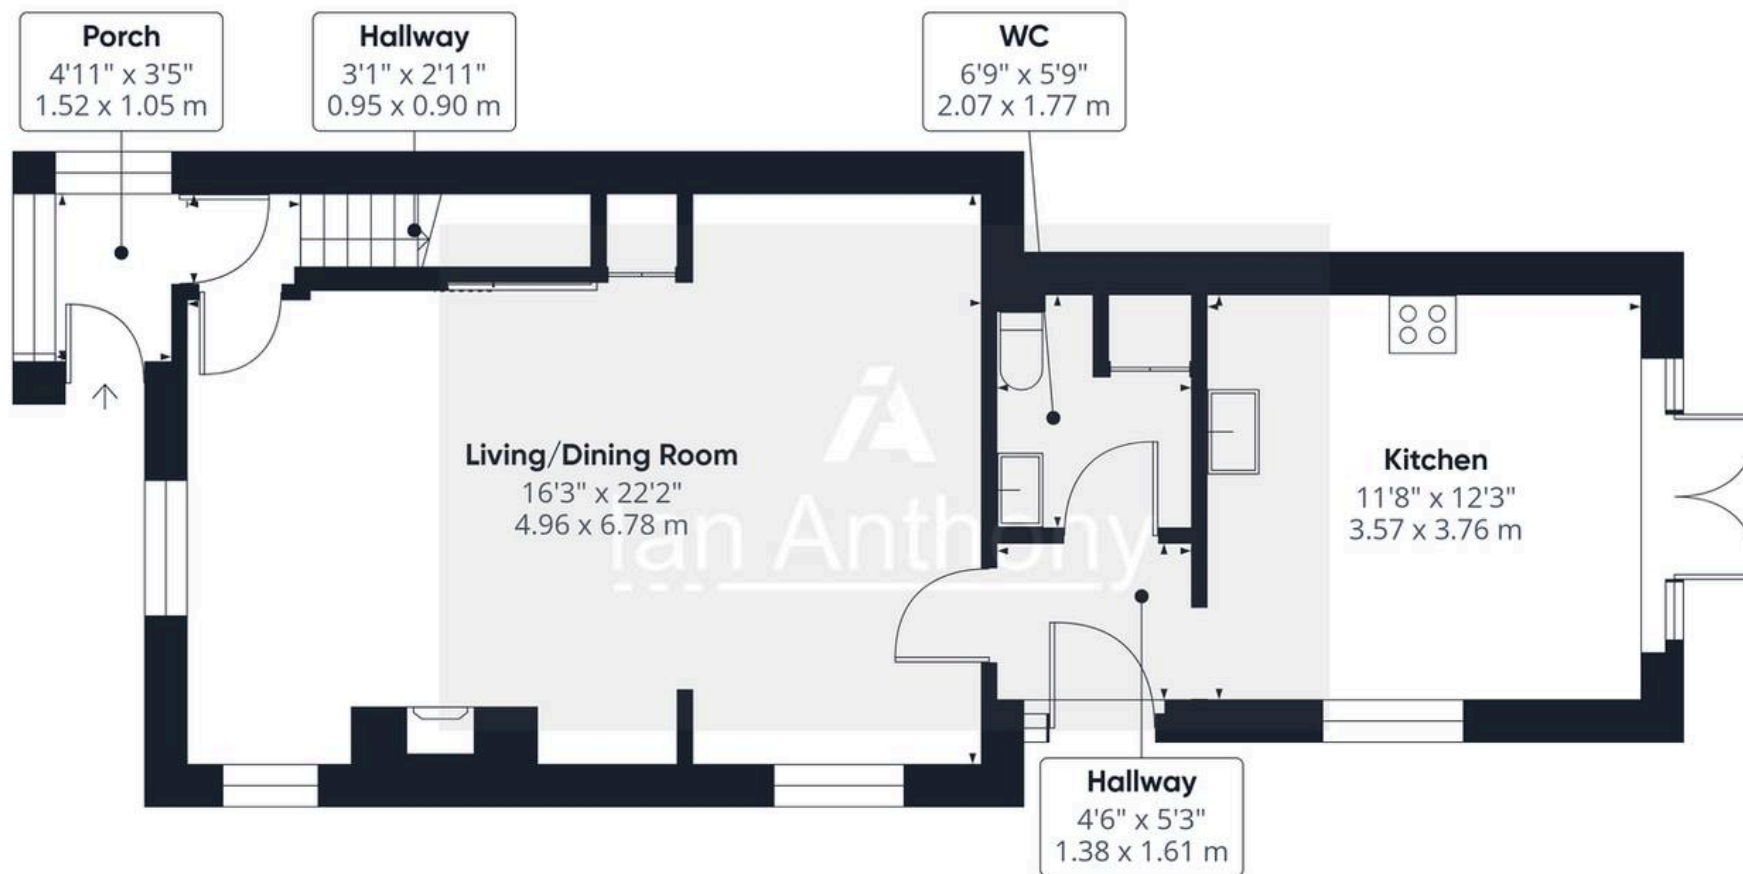

Approximate total area⁽¹⁾

588 ft²

54.8 m²

(1) Excluding balconies and terraces


Reduced headroom

Below 5 ft/1.5 m

Calculations reference the RICS IPMS 3C standard. Measurements are approximate and not to scale. This floor plan is intended for illustration only.

GIRAFFE360

Ground Floor

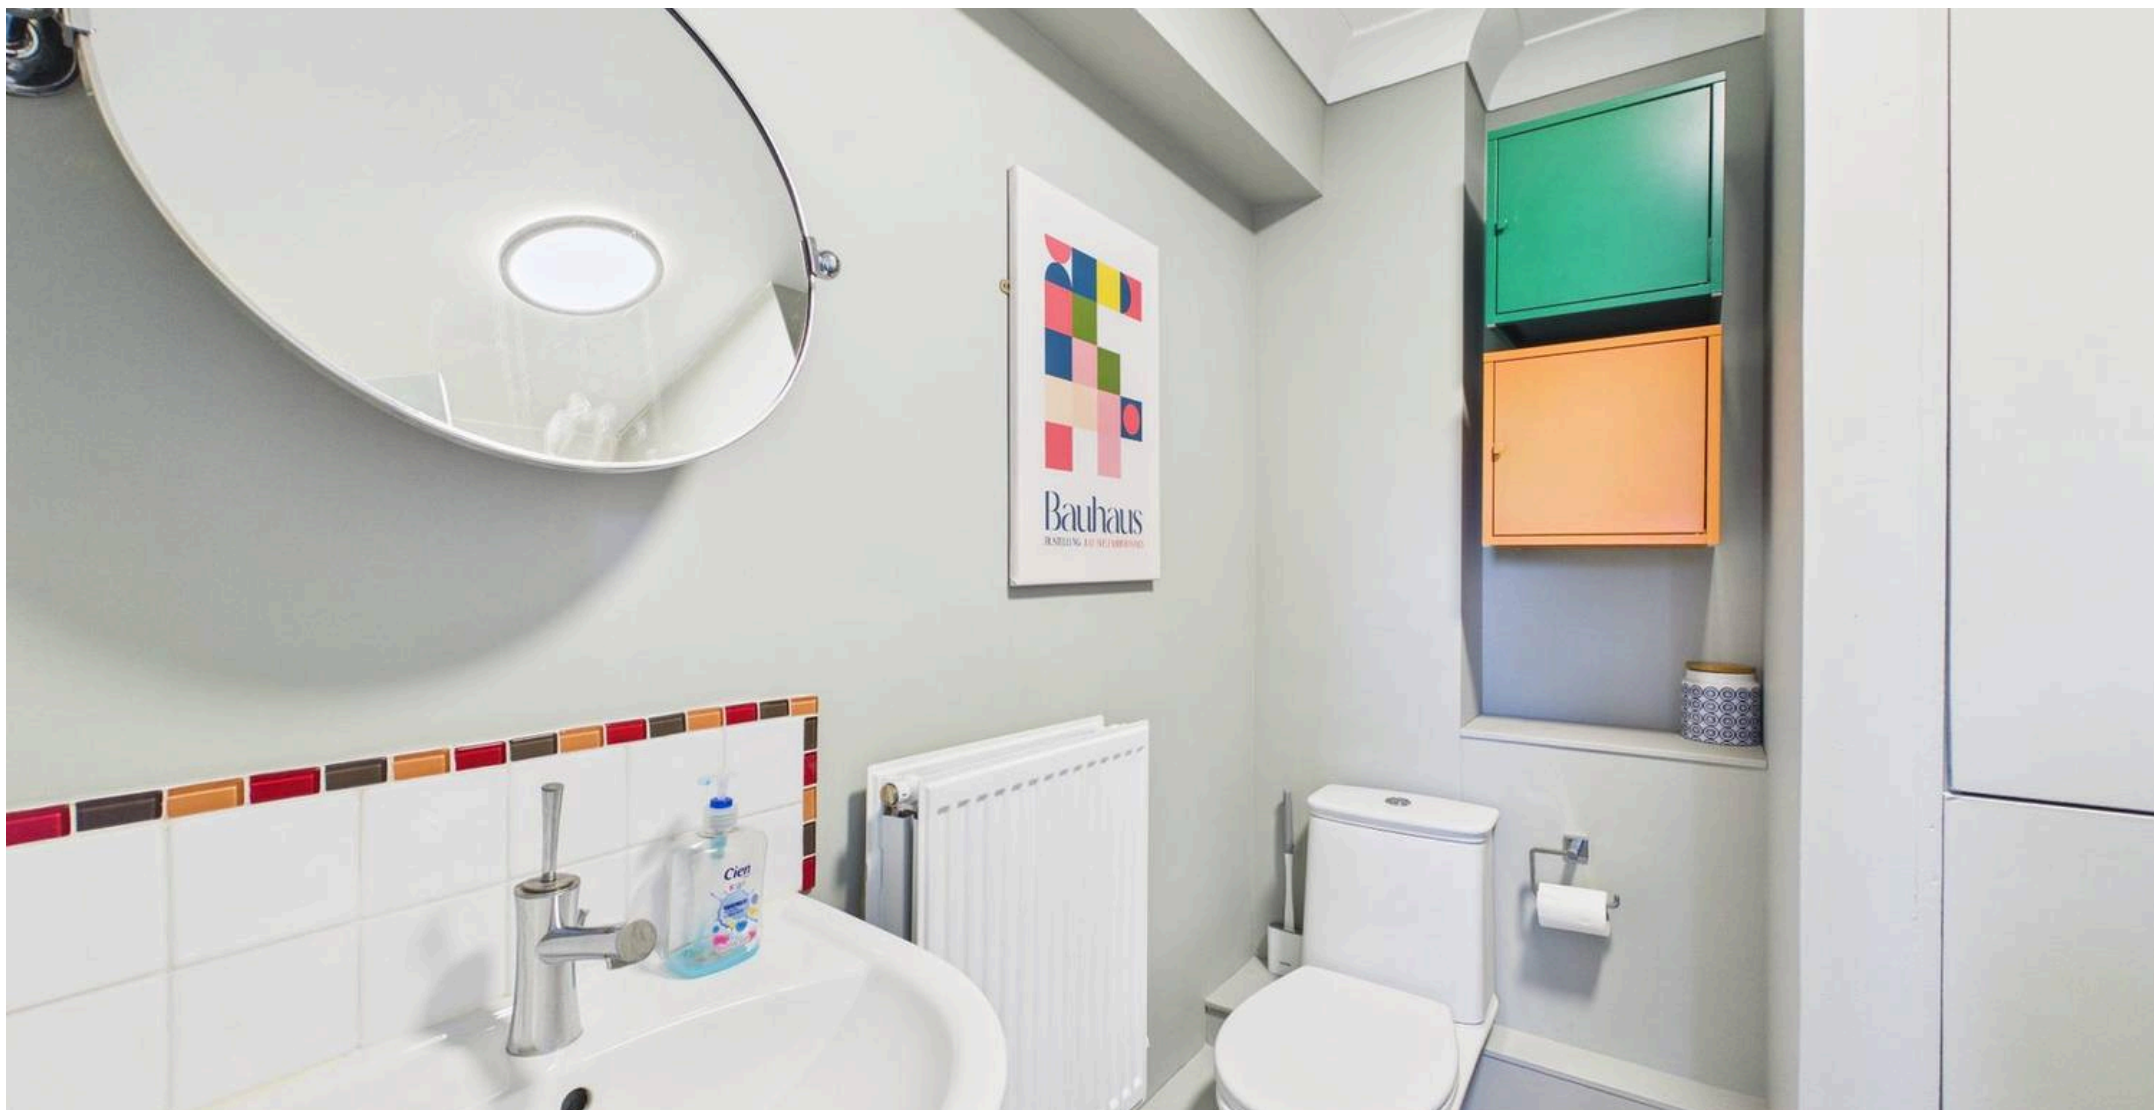

IAN ANTHONY

5 Burscough Street, Ormskirk - L39 2EG

01695580888

enquiries@iananthonyestates.co.uk

iananthonyestates.co.uk/

