


move
Property Sales & Lettings

5 Roselawn, Roselawn Belmont Road

£1,500 pcm

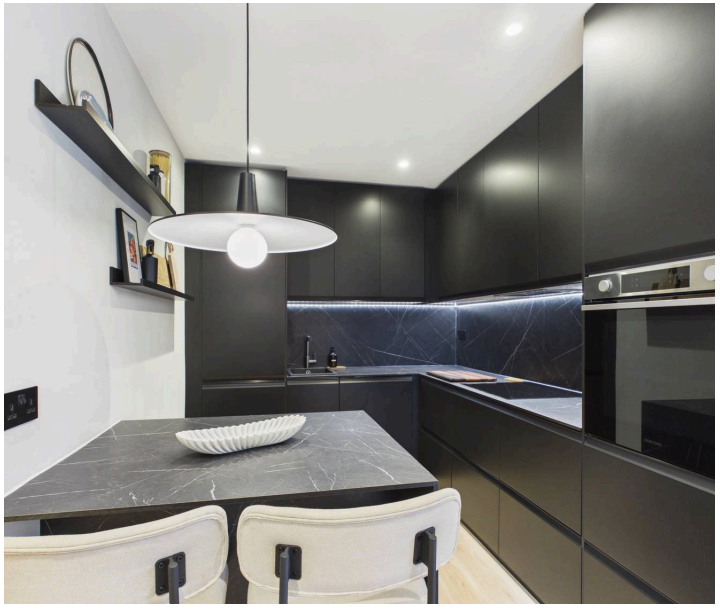






5 Roselawn

Roselawn Belmont Road, Cheltenham

Council Tax band: B

- Luxury Finish One Bedroom Apartment
- Sleek Kitchen With Integrated White Goods Included
- Sought-after Location in Cheltenham Town Centre
- Available Furnished OR Part Furnished
- First Floor Apartment
- Ideal For Professionals or Couples
- Off Street Parking Available For One Vehicle*
- Ample Storage Throughout
- Tucked Away Cul-de-sac
- Smart Living Features
- Available NOW

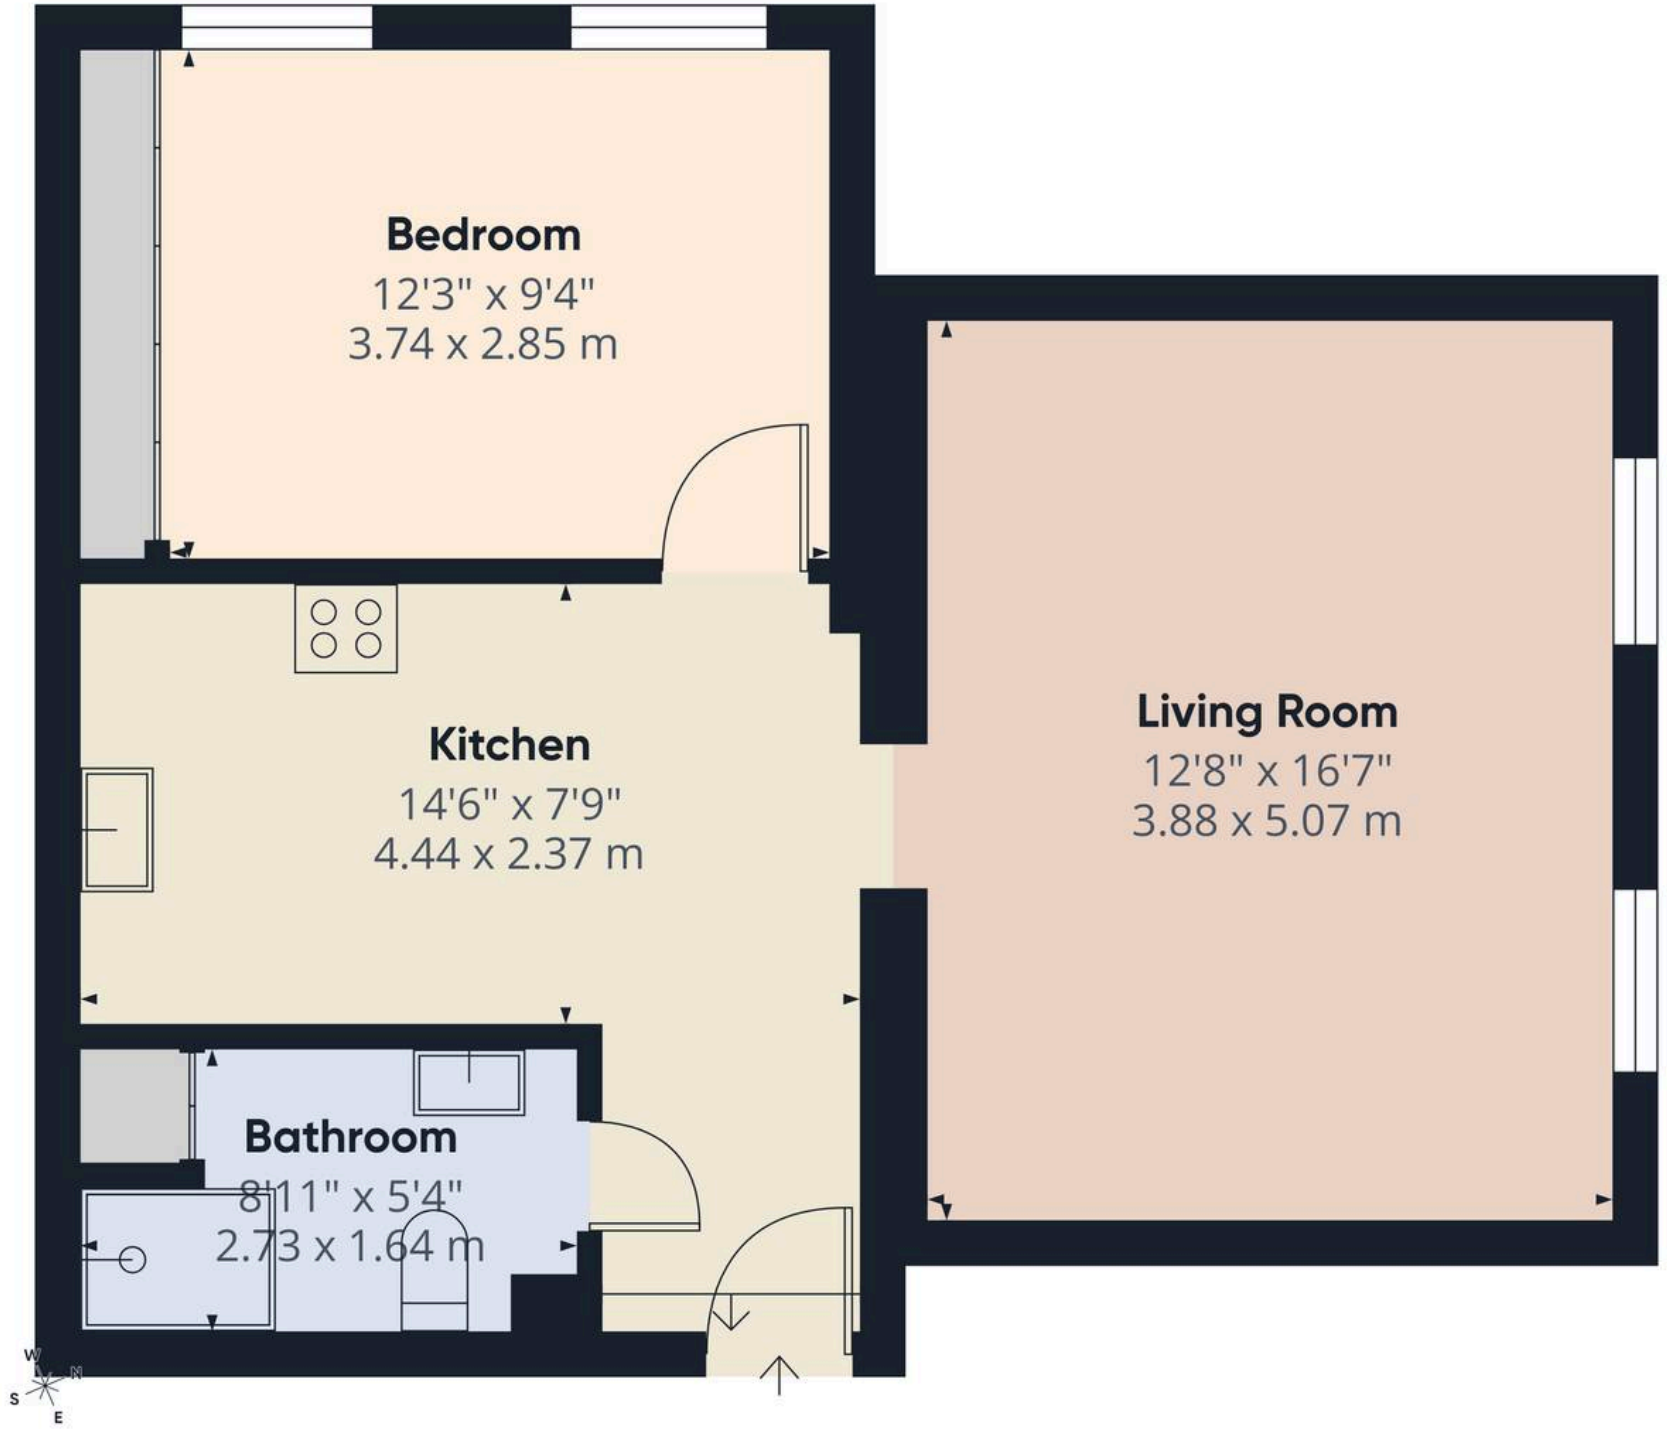

Approximate total area(1)


533 ft²

49.6 m²

(1) Excluding balconies and terraces

Calculations reference the RICS IPMS 3C standard. Measurements are approximate and not to scale. This floor plan is intended for illustration only.

GIRAFFE360

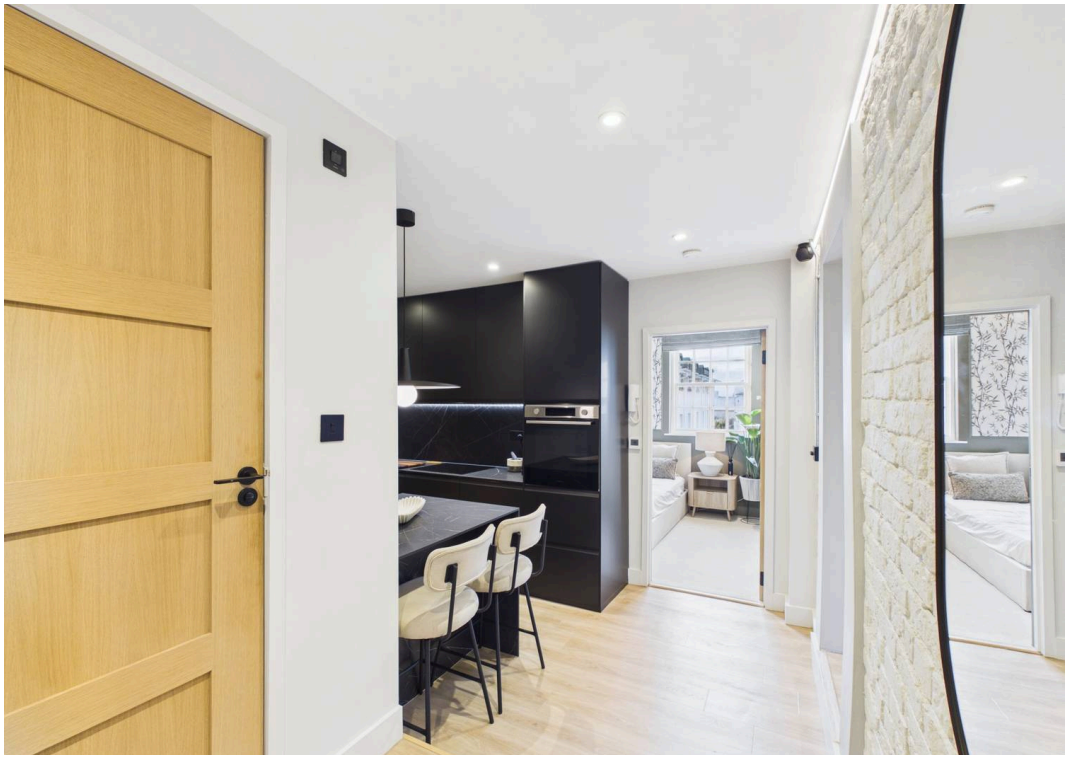









Move Estate Agents Cheltenham

1 The Clarence Clarence Parade, Cheltenham - GL50 3NY

01242 257333

cheltenham@move.uk.net

move.uk.net/

move
Property Sales & Lettings