

Cavendish

18 Ffordd Tywod, Mold

Offers Over £425,000



18 Ffordd Tywod

Mold

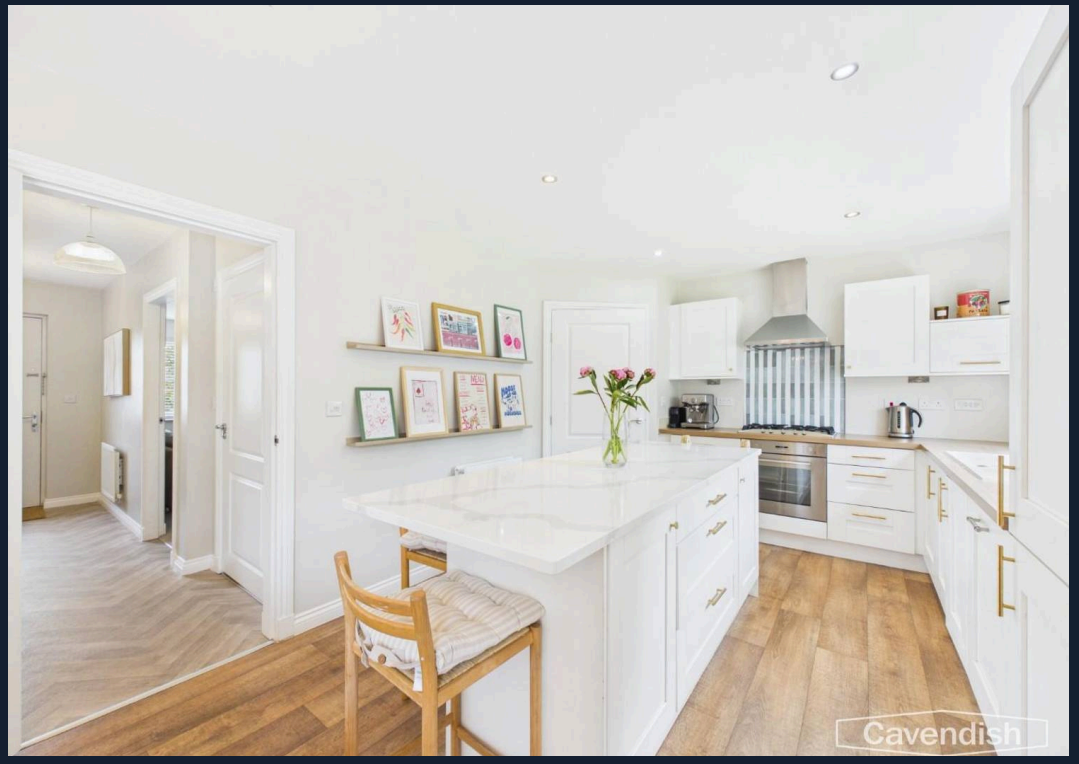
Situated within a quiet and highly desirable cul-de-sac in the popular market town of Mold, this beautifully presented four-bedroom detached family home offers spacious and versatile accommodation, id...
Council Tax band: F

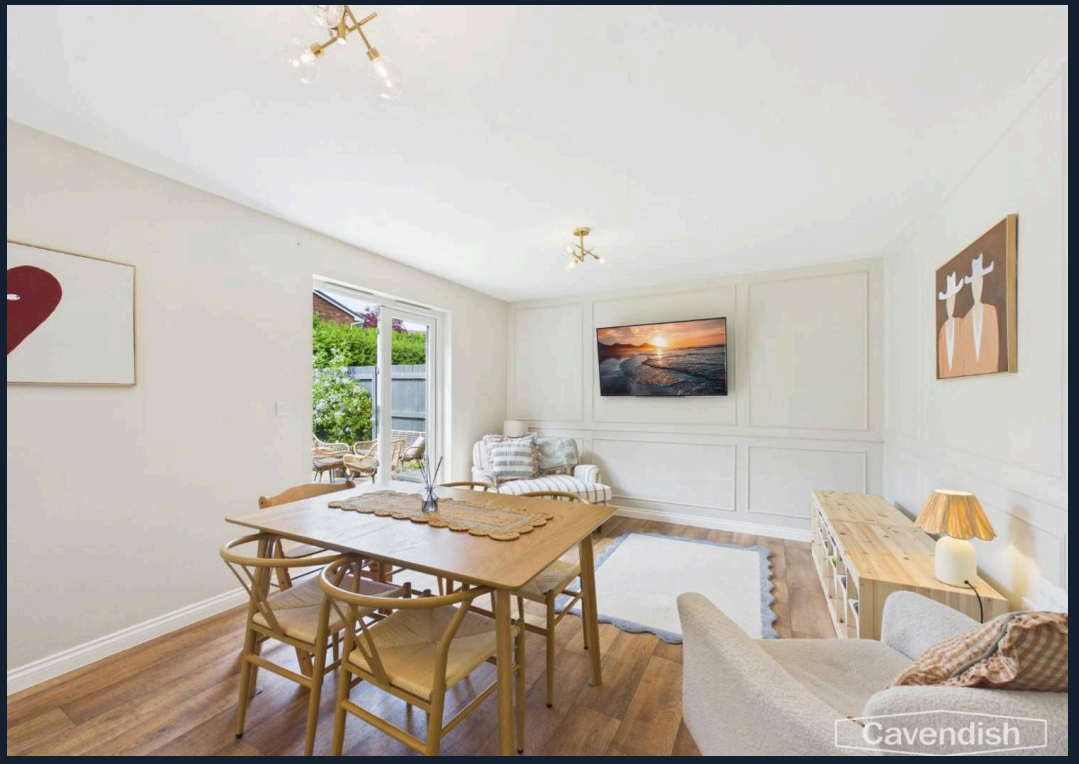
Tenure: Freehold

EPC Energy Efficiency Rating: B

EPC Environmental Impact Rating: B

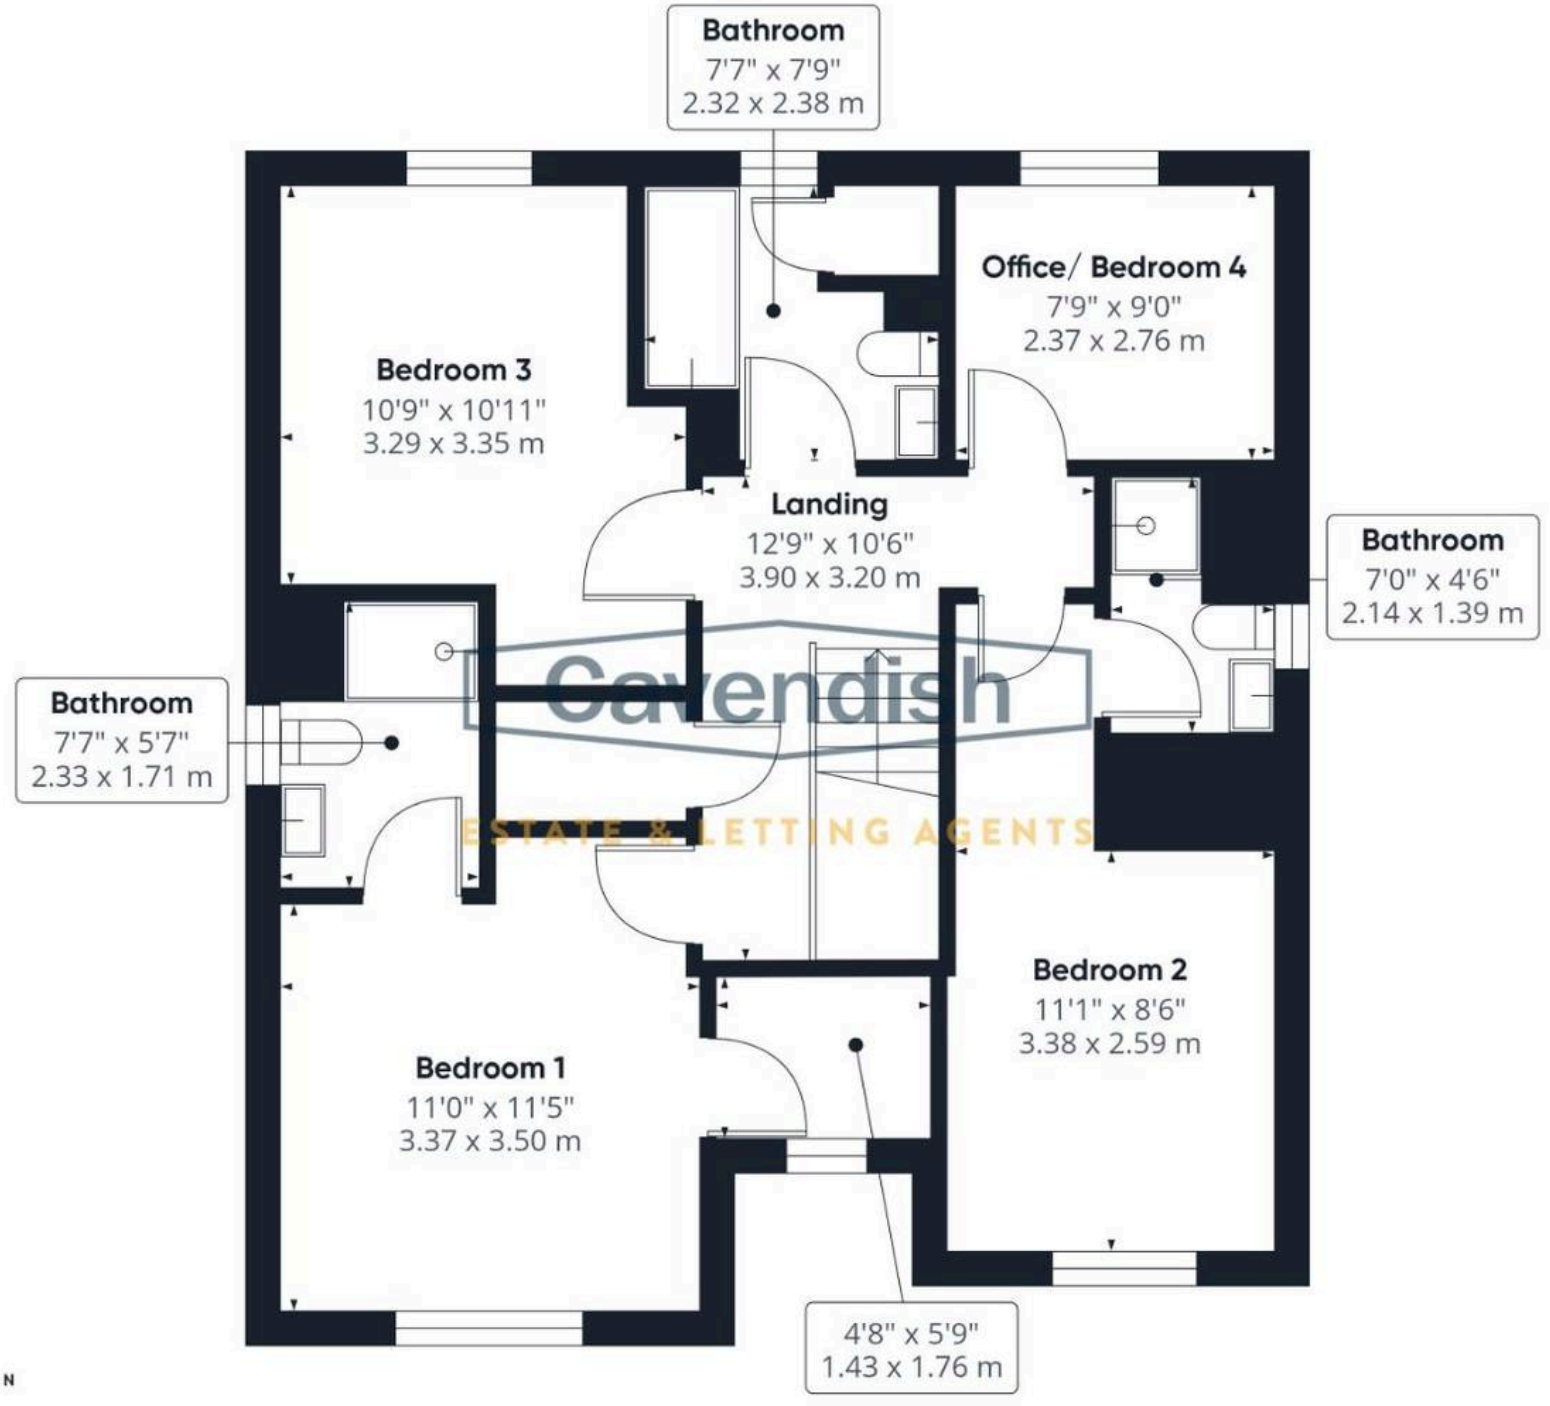
- Beautifully presented four-bedroom detached family home
- Landscaped rear garden with pergola seating area
- Integral garage and double-width driveway parking
- Excellent access to schools, amenities and transport links
- Stunning open-plan kitchen, dining and family room
- Quiet cul-de-sac location within sought-after Mold
- Second double bedroom with en-suite shower room
- Spacious living room with bespoke media wall
- Principal bedroom with walk-in wardrobe and en-suite
- Ready-to-move-into family home in a highly desirable location


Cavendish


Cavendish


Cavendish


Cavendish



Floor 1

Approximate total area(1)

685 ft²

63.5 m²

(1) Excluding balconies and terraces

Calculations reference the RICS IPMS 3C standard. Measurements are approximate and not to scale. This floor plan is intended for illustration only.

Cavendish