



Windmill Cottage Wrexham Road, Burland – CW5 8LR

Offers Over £1,500,000



in association with



Windmill Cottage Wrexham Road

Burland, Nantwich

A DISTINCTIVE DETACHED FOUR BEDROOM, TWO BATHROOM COUNTRY HOUSE FULL OF RURAL CHARM AND CHARACTER WITH AN EXPANSIVE RANGE OF EQUESTRIAN/AGRICULTURAL OUTBUILDINGS, PLUS STUNNING SOUTH FACING GARDENS AND GROUNDS TO 9 ACRES. OVERLOOKING THE IDYLIC LAKE AND OPEN CHESHIRE COUNTRYSIDE. POSITIONED UNDER TWO MILES FROM NANTWICH TOWN CENTRE. TOTAL 6689 FT2 HOUSE AND BUILDINGS.

- **DIRECTIONS TO CW5 8LR**

- **What3words /// BEGAN.COCONUTS.DEBATING**

From Nantwich take the A534 Chester Road as far as Acton, turn left by the Church onto Wrexham Road, continue for 0.75 of a mile and the property is located on the left-hand side.

- **APPROXIMATE DISTANCES**

Connectivity & Convenience Effortless Commuting: Just 7 miles from Crewe Station (20- minute trains to Manchester, 1.5 hours to London) and M6 motorway (junction 16) 10 miles; Chester 20 miles; Stoke on Trent 20 miles; Manchester Airport is about a 45-minute drive

- **GENERAL REMARKS**

Comment by Mark Johnson FRICS @ Baker Wynne and Wilson

The Cottage interiors are filled with light and preserved original/reclaimed features, including the French spiral staircase, hand carved sand stone pillars, and the Portland stone fireplace. The property was thoughtfully renovated by its current owner to provide a space designed with blended rural charm and modern conveniences. Unfolding across circa 2400 sq. ft of brilliantly crafted accommodation, it is a truly distinctive home in a small hamlet that once formed a farm.



Windmill Cottage Wrexham Road

Burland, Nantwich

Approx 9 acres of organically maintained gardens surround the house, with a small natural lake, orchard, formal raised lawn with a Ha-Ha, and various paddocks, along with multiple outbuildings including a spectacular conservatory/ greenhouse, a large agricultural barn with potential, double garage, studio, and numerous stables.

- **BUYER'S WATING TO HEAR ABOUT YOUR HOME**

If you like these details why not request an consultation with a local expert **Mark Johnson**. Mark is a Chartered Estate agent and Valuer who will consider carefully the elements that make your home desirable and maximise its value by accentuating these in your listing. Listening to your goals our engagement with you will go far beyond simply selling your home. Mark is pleased to offer advice prior to the launching your home to the market and will keep you up to date with developing market news in the meantime. Interested – lets start the conversation with how much your property could be worth with the correct marketing advice.

- **OUT AND ABOUT**

Windmill Cottage lies about 1.75 miles West of Nantwich. Burland is a small, loose knit settlement, set within open countryside, situated close to Ravensmoor Wharf on the Shropshire Union canal. Nearby Acton lies about 2 miles East on the outskirts of the historic market town of Nantwich. The village is centered around St Marys Church, the village hall, and Acton Church of England primary school. Nantwich is set beside the river Weaver with a rich history. In Cheshire, Nantwich is second only to Chester in its wealth of historic buildings. Four major motorways which cross Cheshire, ensure fast access to the key commercial centres of Britain and are linked to Nantwich by the A500 link road.



Windmill Cottage Wrexham Road

Burland, Nantwich

Crewe railway station (London Euston 90 minutes, Manchester 40 minutes) 7 miles. Windmill Cottage provides a unique lifestyle opportunity overlooking open countryside yet under two miles from Nantwich town centre, which is to be enjoyed and treasured

- **WHY LIVE WITHIN CLOSE PROXIMITY TO NANTWICH TOWN**

Whether you're a history enthusiast, food lover, or outdoor adventurer, Nantwich delivers a rare blend of tranquillity and vibrancy. With its thriving community, rich heritage, and unbeatable location, it's no wonder this town is consistently ranked among Cheshire's most desirable places to live. Historic Heartbeat Wander cobbled streets lined with timber-framed Tudor buildings, the iconic 12th-century St. Mary's Church, and the striking Nantwich Market Hall, a testament to the town's 400- year trading legacy. Cultural Heritage: Dive into local history at Nantwich Museum or explore the Hack Green Secret Nuclear Bunker, a Cold War relic turned visitor attraction. Thriving Lifestyle – Boutique Shopping & Dining: Discover independent boutiques, artisan cafes, and award-winning restaurants. Don't miss the monthly farmers' market for local produce. – Unique Leisure: Take a dip at Britain's oldest outdoor saltwater pool, Brine Pool, or stroll along the River Weaver's tranquil paths and the Shropshire Union Canal. – Highly Rated Education: Outstanding schools like Malbank School and Brine Leas Academy cater to families, while Reaseheath College offers vocational excellence. Festivals & Community Spirit – Savor gourmet delights at the Nantwich Food Festival or tap your feet at the Nantwich Jazz & Blues Festival. The Nantwich Show, a highlight of the agricultural calendar, draws crowds annually. – Year Round Vibrancy: From Cholmondeley Castle's summer events to festive Christmas markets, there's always something happening



THE TOUR

GROUND FLOOR (116.7m2 1256 ft2)

MAIN RECEPTION HALL

Dimensions: 7.59m x 2.77m reducing to 1.55m (24'11" x 9'1" red. Two staircases to first floor including the beautiful feature French 18th Century spiral staircase with stunning black walnut crafted handrail and elm treads, Yorkshire tiled floor in the style of the local church floor St Mary's, attractive solid oak exterior door, radiator.

SITTING ROOM (L SHAPED)

Dimensions: 7.65m x 5.72m reducing to 2.82m (25'1" x 18'9" red. Original mid 19th century Portland stone fireplace with open grate, three radiators, beautiful reclaimed length and width traditionally laid oak floor planks, South facing double exterior doors and windows, Door to:

DINING/FAMILY ROOM

Dimensions: 7.49m x 3.78m (24'7" x 12'5"). Opening to kitchen: Victorian terracotta tiled floor. South facing double exterior doors and windows with pine window shutters, three column style radiators.

SIDE PORCH/GARDEN ROOM

Dimensions: 3.18m x 1.52m (10'5" x 5'0"). Exterior door to dog run.

UTILITY HALLWAY

Dimensions: 1.55m x 0.64m (5'1" x 2'1"). Plumbing for washing machine.

CLOAKROOM

Dimensions: 1.55m x 1.42m (5'1" x 4'8"). Wash hand basin, high level W/C, freestanding Worcester oil fired central heating boiler, Victorian terracotta tiled floor.

KITCHEN/BREAKFAST ROOM

Dimensions: 5.59m x 4.88m (18'4" x 16'0"). A stunning and characterful arrangement of freestanding reclaimed carpentry and antique furniture comprising:- Oak island workstation with shelving, drawers and cupboards beneath an extensive work surface, complimentary oak sink unit with twin white glazed sink and a marble top



THE TOUR

GROUND FLOOR (116.7m2 1256 ft2)

MAIN RECEPTION HALL

Dimensions: 7.59m x 2.77m reducing to 1.55m (24'11" x 9'1" red.
Two staircases to first floor including the beautiful feature French 18th Century spiral staircase with stunning black walnut crafted handrail and elm treads, Yorkshire tiled floor in the style of the local church floor St Mary's, attractive solid oak exterior door, radiator.

SITTING ROOM (L SHAPED)

Dimensions: 7.65m x 5.72m reducing to 2.82m (25'1" x 18'9" red.
Original mid 19th century Portland stone fireplace with open grate, three radiators, beautiful reclaimed length and width traditionally laid oak floor planks, South facing double exterior doors and windows, Door to:

DINING/FAMILY ROOM

Dimensions: 7.49m x 3.78m (24'7" x 12'5"). Opening to kitchen: Victorian terracotta tiled floor. South facing double exterior doors and windows with pine window shutters, three column style radiators.

SIDE PORCH/GARDEN ROOM

Dimensions: 3.18m x 1.52m (10'5" x 5'0"). Exterior door to dog run.

UTILITY HALLWAY

Dimensions: 1.55m x 0.64m (5'1" x 2'1"). Plumbing for washing machine.

CLOAKROOM

Dimensions: 1.55m x 1.42m (5'1" x 4'8"). Wash hand basin, high level W/C, freestanding Worcester oil fired central heating boiler, Victorian terracotta tiled floor.

KITCHEN/BREAKFAST ROOM

Dimensions: 5.59m x 4.88m (18'4" x 16'0"). A stunning and characterful arrangement of freestanding reclaimed carpentry and antique furniture comprising:- Oak island workstation with shelving, drawers and cupboards beneath an extensive work surface, complimentary oak sink unit with twin white glazed sink and a marble top double drawer.



**BAKER
WYNNE &
WILSON**

Further freestanding units and furniture included. Noteworthy features: Reclaimed 17th Century main staircase to first floor. AGA (black) four oven oil fired range with electric companion set. Feature sandstone plinth over supported by two hand carved sandstone pillars to open range cooker recess, Yorkshire floor, oak ceiling beam.

FIRST FLOOR (split level to corridor) (107m2 1152f

Dimensions: 5.33m x 2.74m (17'6" x 9'0"). (107m2 1152ft2) Oak boarded floor. Airing cupboard with Mega Flo pressurised hot water cylinder, three radiators, two loft access points.

MASTER BEDROOM SUITE

Dimensions: 5.74m x 3.68m (18'10" x 12'1"). Three windows with delightful rural views, radiator.

DRESSING ROOM

Dimensions: 3.00m x 2.21m (9'10" x 7'3"). Attractive pine boarded floor, limed oak wardrobe, hanging and storage units, radiator.

BATHROOM

Dimensions: 3.68m x 2.21m (12'1" x 7'3"). A Japanese styled luxury bathroom comprising a Villeroy and Boch freestanding slipper bath on an oak stand with over mounted mixer tap and hand held shower. (Delightful views to the South), Villeroy & Boch enclosed cistern W/C and matching bidet, Villeroy & Boch bowl sink and stand, attractive pine boarded floor, marble backed and painted walls, fitted glazed cabinets, window shutters, radiator.

BEDROOM NO. 2


Dimensions: 3.68m x 3.66m (12'1" x 12'0"). Reclaimed handmade wardrobes, oak boarded floor, radiator.

BEDROOM NO. 3

Dimensions: 3.76m x 3.58m (12'4" x 11'9"). Oak boarded floor, two windows with delightful views, radiator.

BEDROOM NO. 4 (Front)

Dimensions: 3.07m x 2.59m (10'1" x 8'6"). Two windows, painted pine floor boards.

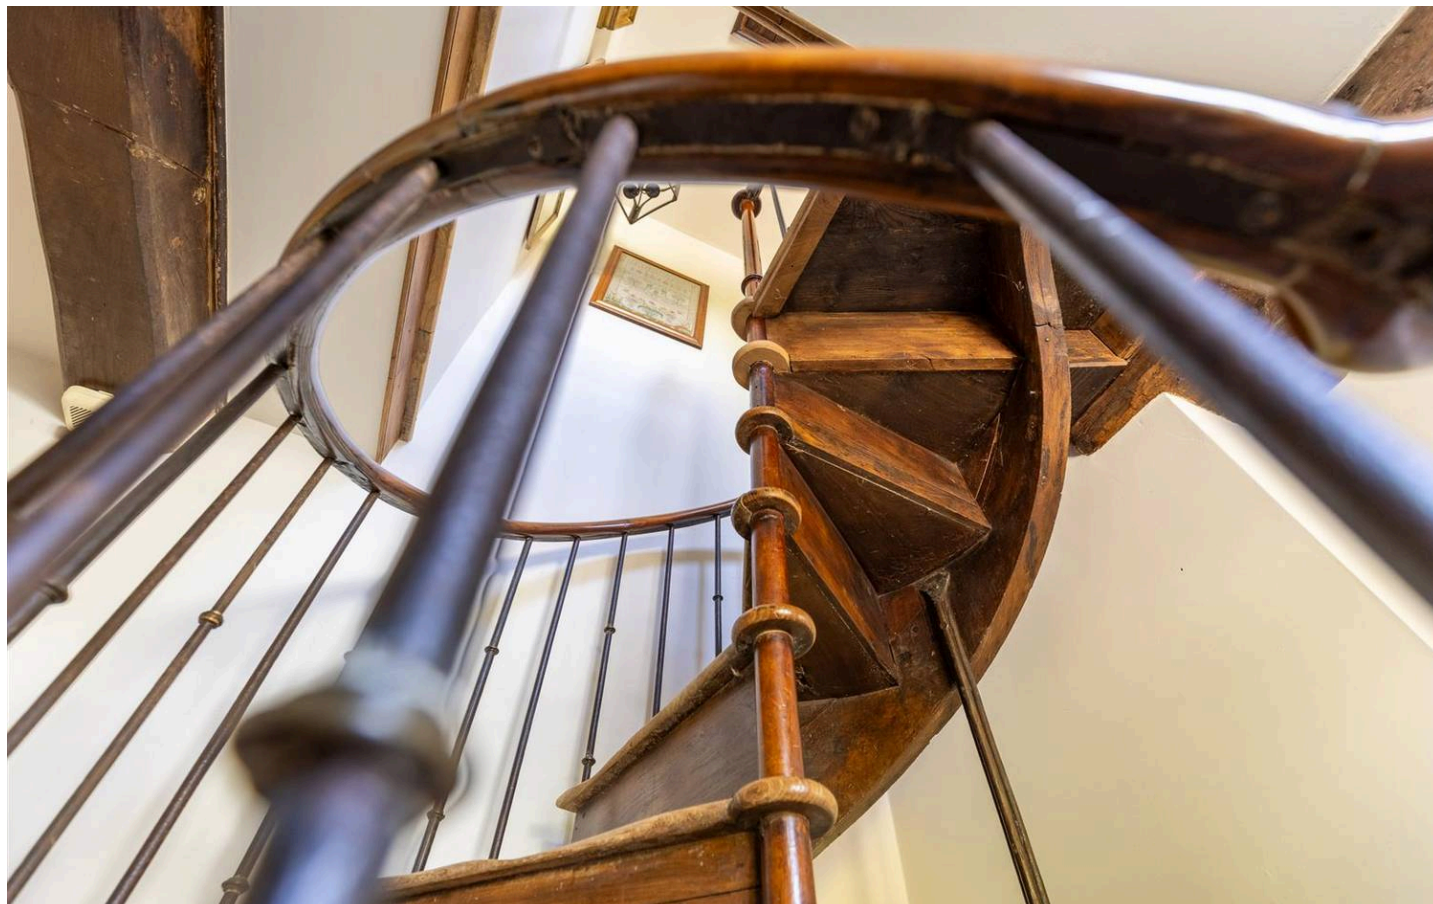

SHOWER ROOM

Dimensions: 2.44m x 2.34m reducing to 1.83m (8'0" x 7'8" reduc. Vernon Tutbury close coupled W/C, bidet and pedestal wash hand basin, double screen door enclosed and tile cubicle with mixer shower, radiator, part tiled walls.

EXTERIOR See attached plan.

Gardens and grounds over 9 acres. The scene is beautifully introduced by the stature of the main granite set apron and the intercom controlled decorative wrought iron painted circa 1880 entrance gates that lead to the main stoned driveway forecourt parking area and the array of buildings beyond.

THE ANCILLARY BUILDINGS:

BRICK & SLATE DOULBE GARAGE WITH LOFT ROOM OVER

Ground floor (41.2m² 444ft²) Wooden sliding main doors and side door Internal pitch pine staircase to First floor loft room (21.1m² 228ft²) (Potentially ancillary accommodation/ office/studio etc subject to any necessary consents)

CONSERVATORY/STABLES & TACK ROOM

79.3m² 854 ft²

CONSERVATORY


Dimensions: 6.76m x 3.48m (22'2" x 11'5"). A magnificent ornate structure characterised by its curved lines, high mono pitched glazed frame with narrow glazing bars and opening top window vents to provide excellent head room and light penetration for growing tall and exotic plants. Also a place to take refuge and relax. Sandstone steps, cold water tap and exposed brickwork. Stable 1 11'6" x 9'0" Stable 2 11'6" x 8'11" Stable entrance 18'6" x 4'0" - access to paddock with railings and grooming enclosure.

STUDIO/TACK ROOM (Note: Attractive weather vane).

Dimensions: 5.54m x 4.85m (18'2" x 15'11"). Includes kitchenette with stainless steel sink. (Potentially ancillary accommodation subject to any necessary consents).

ENTRANCE to studio

Dimensions: 2.13m x 1.09m (7'0" x 3'7"). STAIRS TO FIRST FLOOR

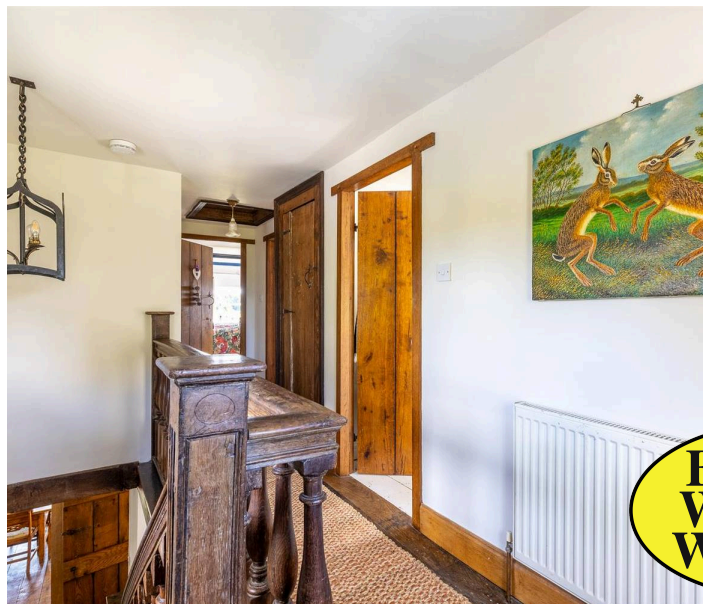

SHOWER ROOM

Dimensions: 1.93m x 1.02m (6'4" x 3'4"). Walk in cubicle with overhead mixer shower.

W/C

Dimensions: 1.88m x 0.99m (6'2" x 3'3"). Low level W/C, wall hand basin.

FIRST FLOOR ROOM

Dimensions: 4.65m x 2.49m (15'3" x 8'2"). Restricted head height

FORMAL GARDENS

With a Southerly aspect the main lawn at the rear commands magnificent distant sight lines against the backdrop of the windmill and the lake with its island trees and small jetty. The brick capped Ha Ha walling has steps down to the land, an ornate metal column pergola and seated rose arch also define the elegance of the setting. The Front Yorkshire patio/ sun terrace denotes the quality of materials found throughout.

THE LAND circa 9.1 acres

Front paddock with lake, two side paddocks with field shelter, oil storage tank, fuel bunker, timber summer house, front orchard with apple and pear trees. Total estimated area; garden grounds and land over 9 acres.

SERVICES

Mains water and electricity. Private drainage system. Oil fired central heating. N.B. Tests have not been made of electrical, water, drainage and heating systems and associated appliances, nor confirmation obtained from the statutory bodies of the presence of these services. The information given should therefore be verified prior to a legal commitment to purchase.

TENURE

Freehold.

COUNCIL TAX

Band F.




CONSTRUCTION

The main House is constructed principally of solid brick walls beneath attractive slate roofs.

VIEWING

Viewings by appointment with Baker, Wynne and Wilson.
Telephone: 01270 625214



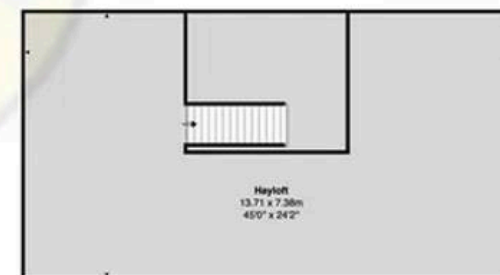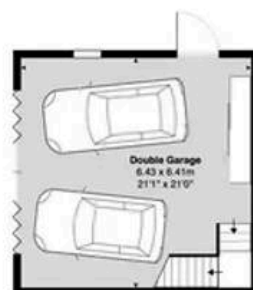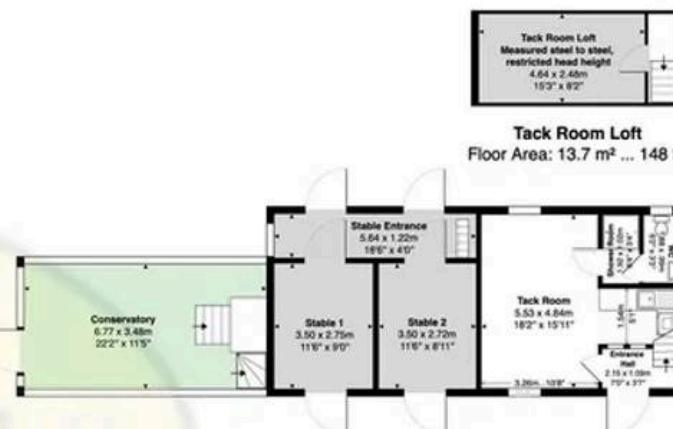

WINDMILL COTTAGE, WREXHAM ROAD, BURLAND, NANTWICH, CHESHIRE, CW5 8LR

All Building Parts Approximate Gross Internal Area: 621.5 m² ... 6689 ft²

Whilst every attempt has been made to ensure accuracy, all measurements are approximate, not to scale.
This floor plan is for illustrative purposes only and should be used as such by any prospective tenant or purchaser.
Floor plan produced by Leon Sancese from Green House EPC 2025. Copyright.