


Cavendish

6 Fern Leigh Brook Street, Buckley

Offers Over £200,000

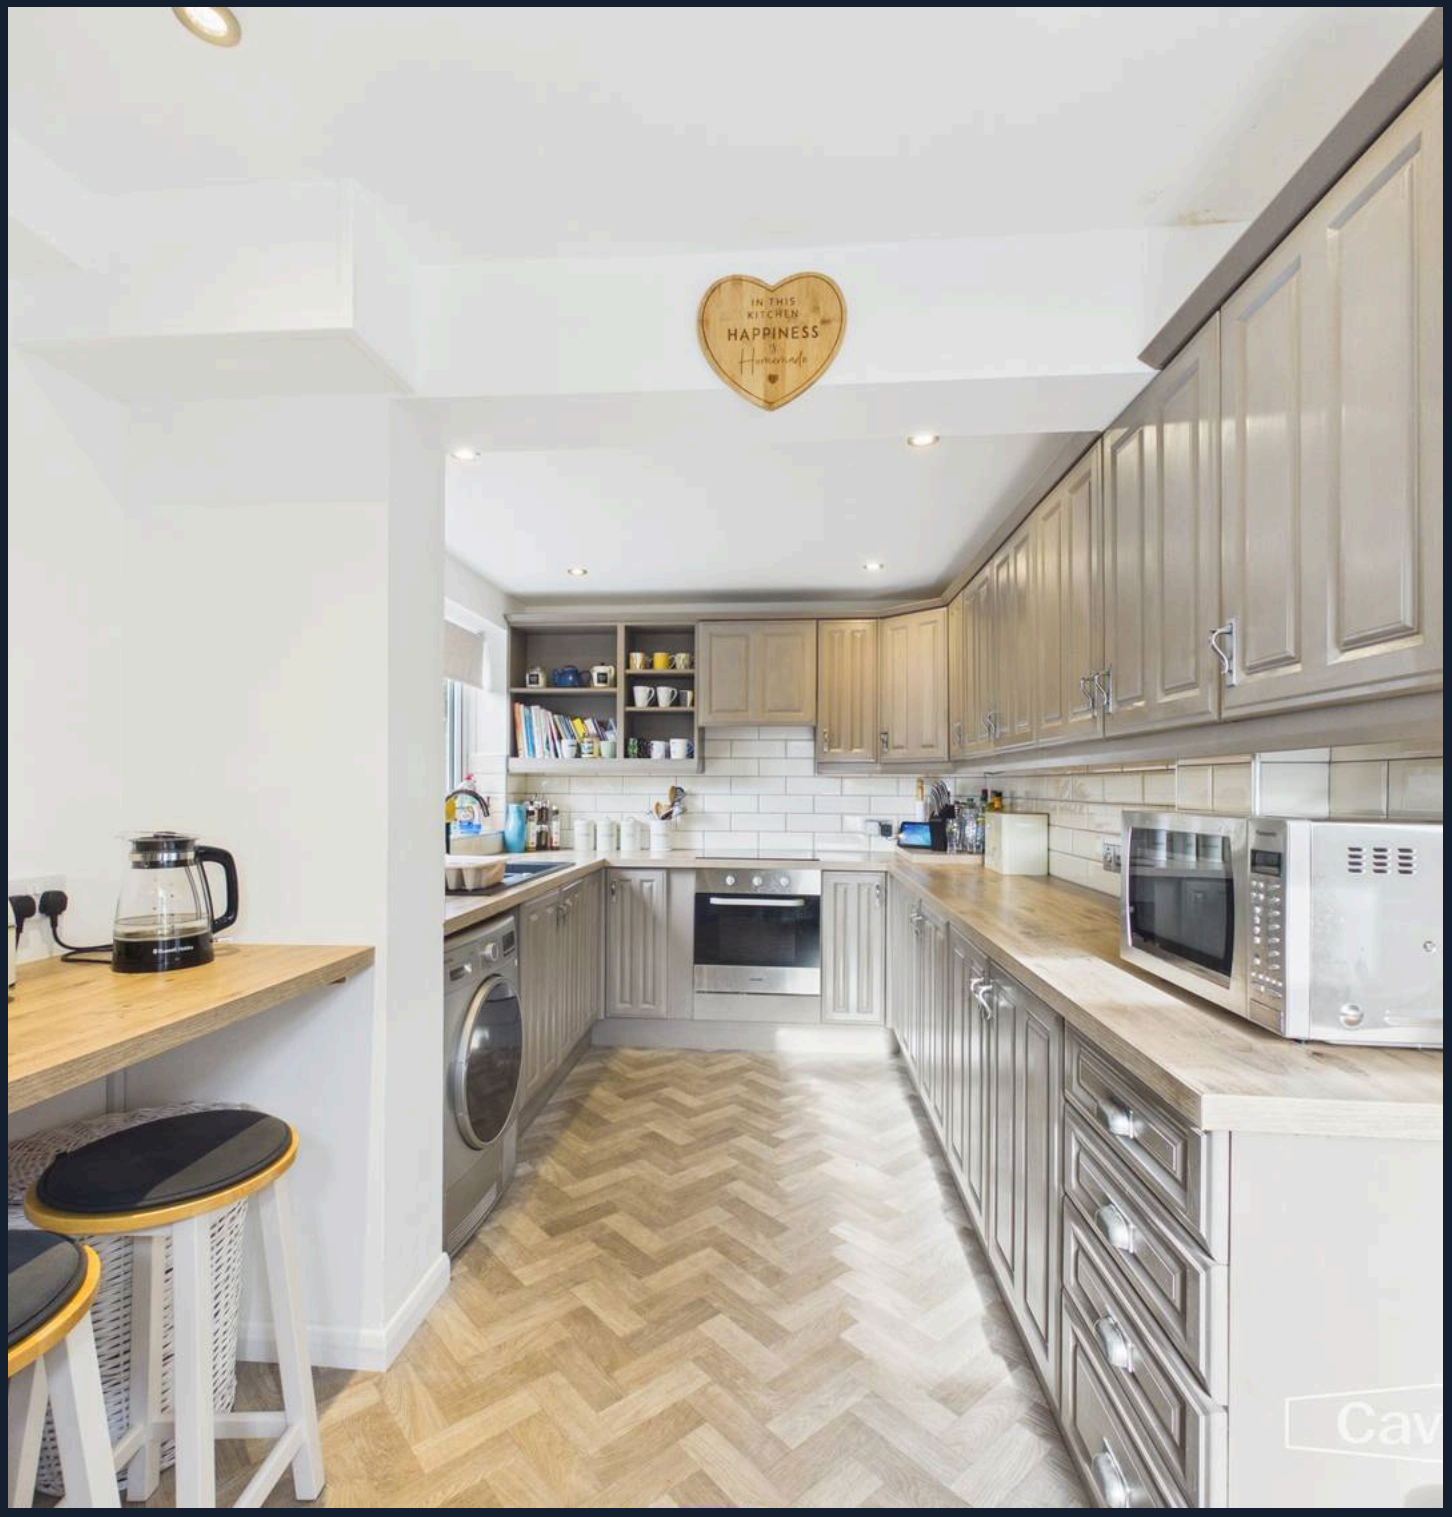

6 Fern Leigh Brook Street

Buckley

Council Tax band: C


Tenure: Freehold

EPC Energy Efficiency Rating: D

EPC Environmental Impact Rating: E

- No Onward Chain
- Attractive three-bedroom terraced cottage in Buckley
- Welcoming front patio garden with gated entrance and slate pathway.
- Spacious living and dining area with feature fireplaces.
- Contemporary grey kitchen with wooden worktops and breakfast bar.
- Separate utility room with additional storage and space for laundry appliances.
- Convenient downstairs WC.
- Generous principal bedroom with dual-aspect windows and built-in wardrobes.
- Modern family bathroom with a large walk-in mains-fed shower.
- Multiple outdoor spaces and a designated parking space, with further on-street parking available.


Cavendish

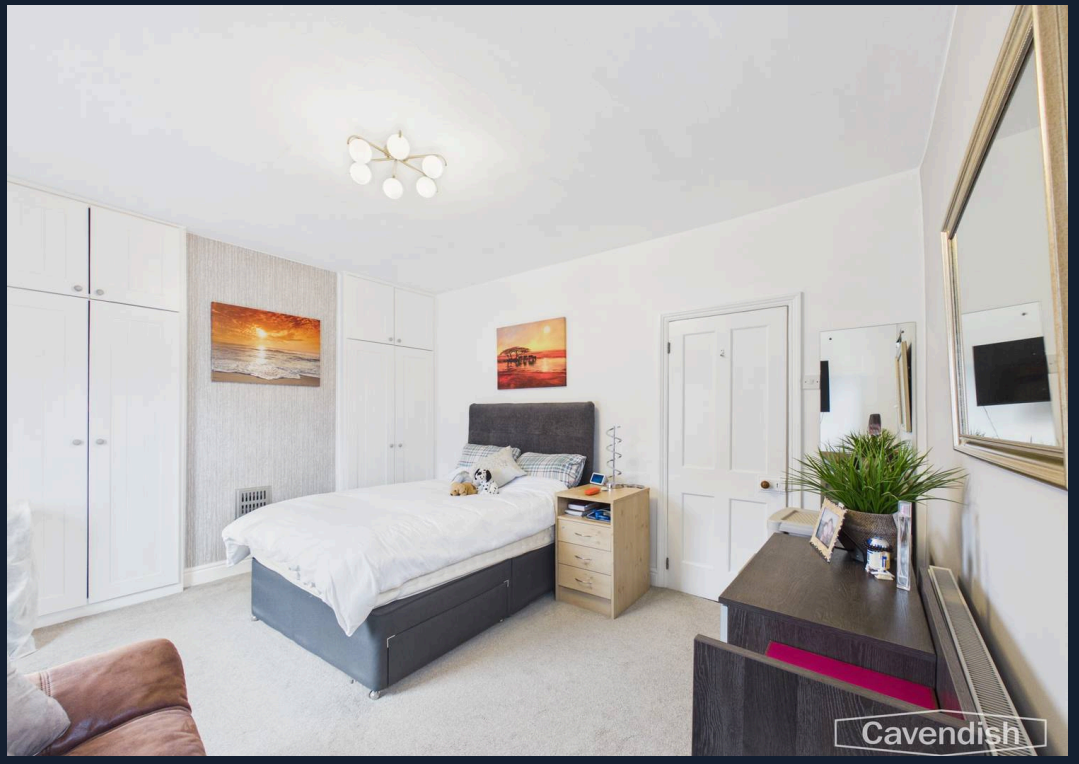
Cavendish


Cavendish


Cavendish



Floor 0



Floor 1



Approximate total area(1)

973 ft²

90.5 m²

(1) Excluding balconies and terraces

Calculations reference the RICS IPMS 3C standard. Measurements are approximate and not to scale. This floor plan is intended for illustration only.

Cavendish