

Cavendish

10 Ffordd Byrnwr Gwair, Mold

£165,000



10 Ffordd Byrnwr Gwair

Mold

A highly appointed two bedroom second floor apartment forming part of this imposing building of only six apartments, built by respected local builders F G Whitley, on the periphery of Mold. Completed ...
Council Tax band: TBD

Tenure: Leasehold

EPC Energy Efficiency Rating: D

EPC Environmental Impact Rating: B


- No Onward Chain
- Open Plan Kitchen/Living Room
- Off Street Parking For 2 Cars
- Secure Telephone Entry
- Juliette Balcony with Views
- Lift Access
- Integrated Appliances
- Premium Two Bedroom Apartment


Cavendish


Cavendish


Cavendish


Cavendish

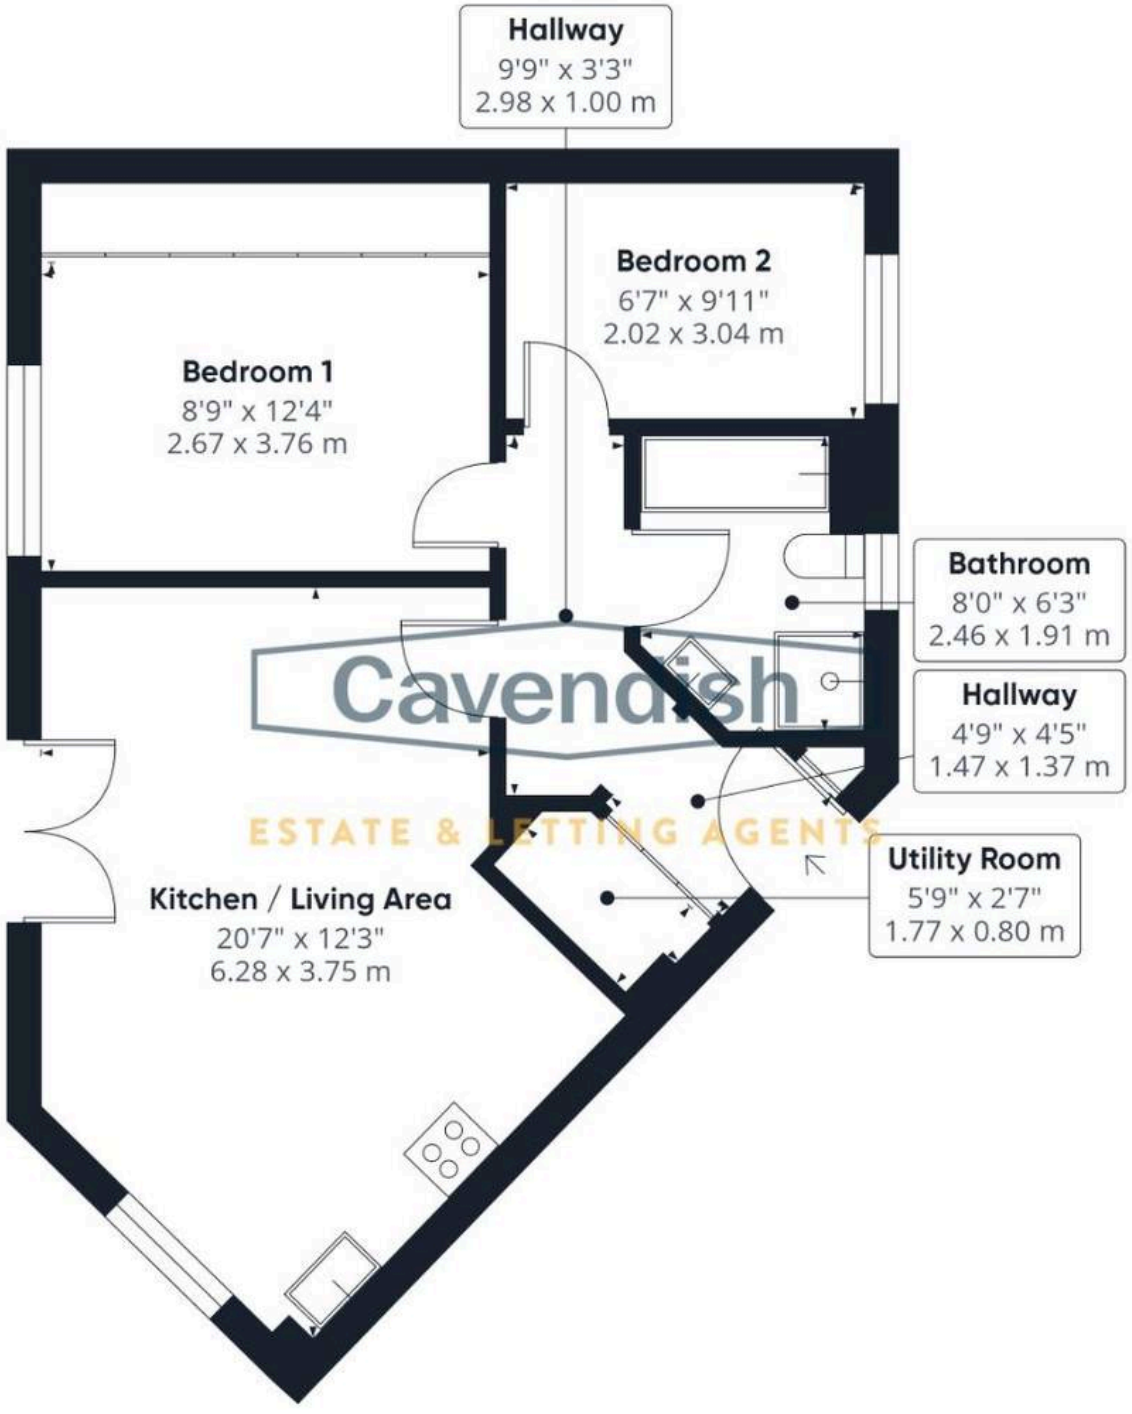

Approximate total area(1)

562 ft²

52.2 m²

(1) Excluding balconies and terraces

Calculations reference the RICS IPMS 3C standard. Measurements are approximate and not to scale. This floor plan is intended for illustration only.

Cavendish