
HUNTERS®
HERE TO GET you THERE
5
1
1
C

Thackeray Road, Portswood, Southampton

Per Calendar Month £2,500 Per Calendar Month

HUNTERS®
HERE TO GET *you* THERE

STUDENT PROPERTY New carpets and a refurbished cloakroom in 2025.
We are pleased to offer for rent this 5 bedroom furnished student house share. Located in Portswood and in close proximity to Solent University and Southampton University. kitchen/diner which includes white goods, two modern fitted shower room, and a courtyard style garden.
The tenancy entered into is an APT (assured periodic tenancy) where each tenant and chosen guarantor is joint and severally liable for the duration for the tenancy.
Bills included is an optional extra that can be discussed with the agent on viewing the house. The package is offered by a third party and is not included within the tenancy agreement or a service offered by the landlord directly.




KEY FEATURES

- STUDENT HOUSE AVAILABLE 1st JULY
- Four double bedrooms & one single
- Mid terrace house
- Small courtyard garden
- 0.9 mile walk to University of Southampton
- Council tax: Exempt for full time students
- Bills package available as optional extra, paid separately to the rent
- EPC - D (71)






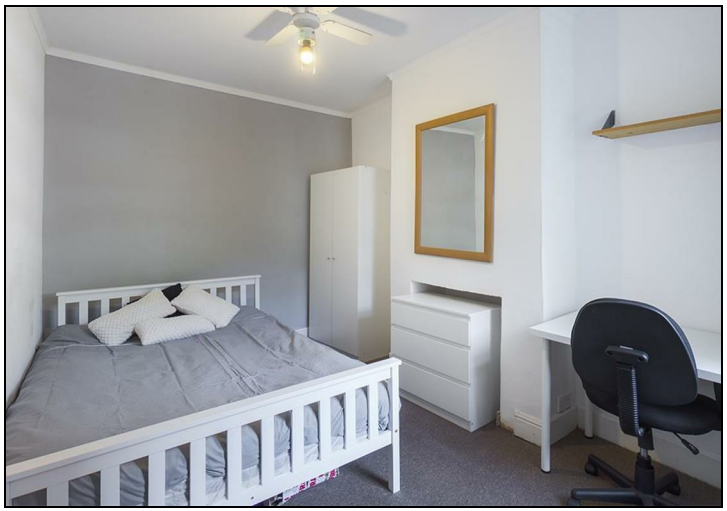


HUNTER


THE
EATLES
GET BACK
HUNTERS

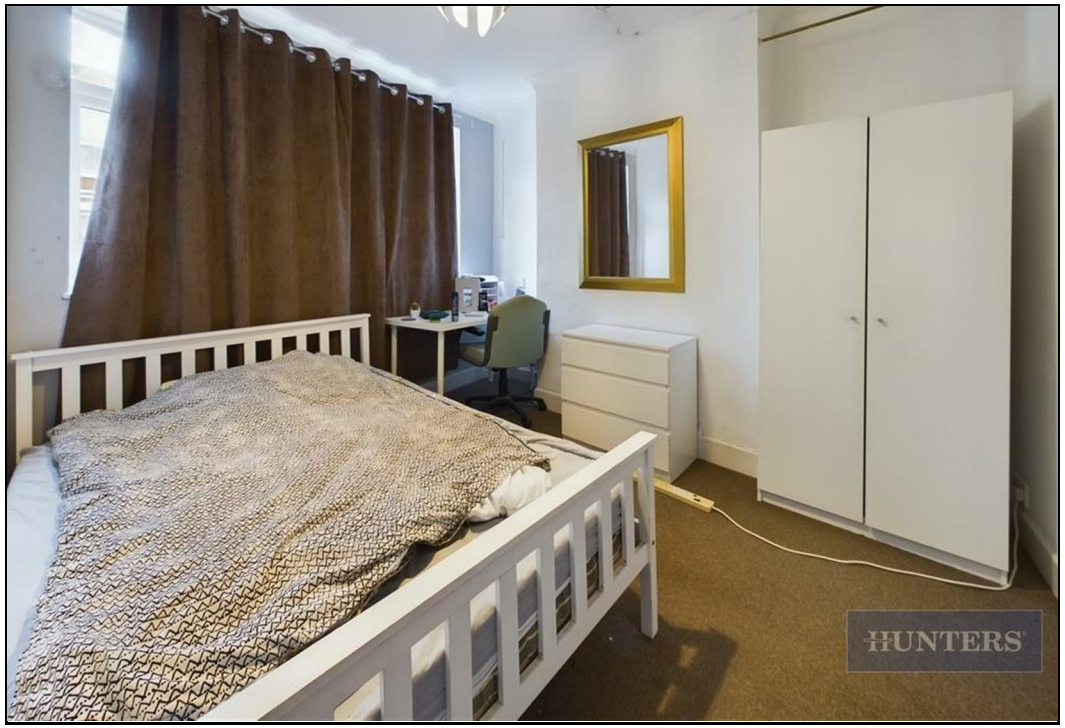
HUNTERS



HUNTERS










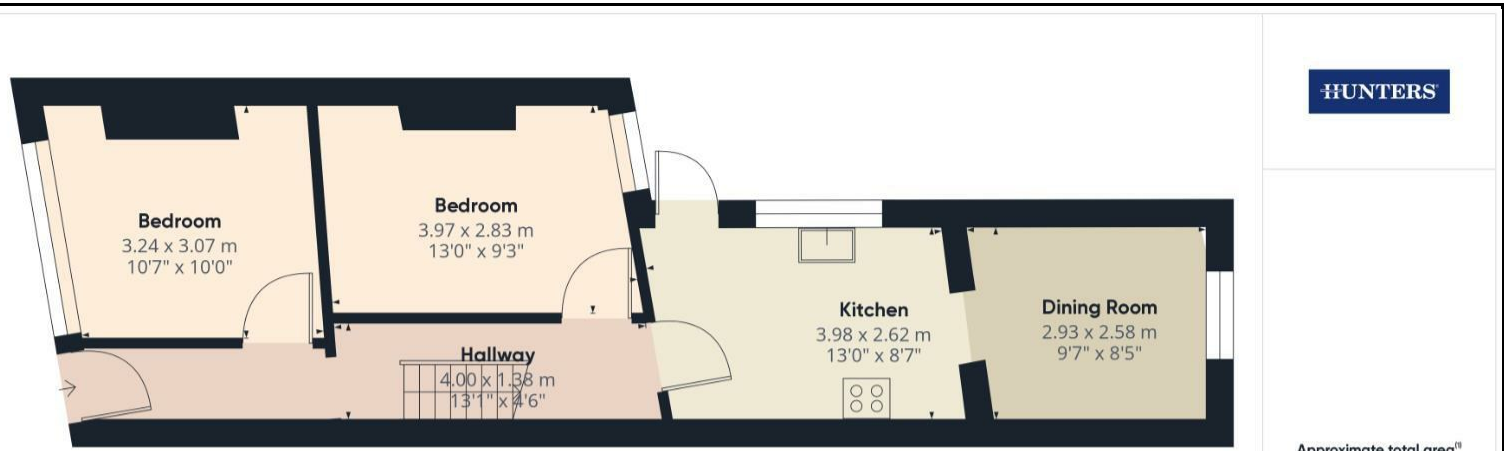

Ground Floor

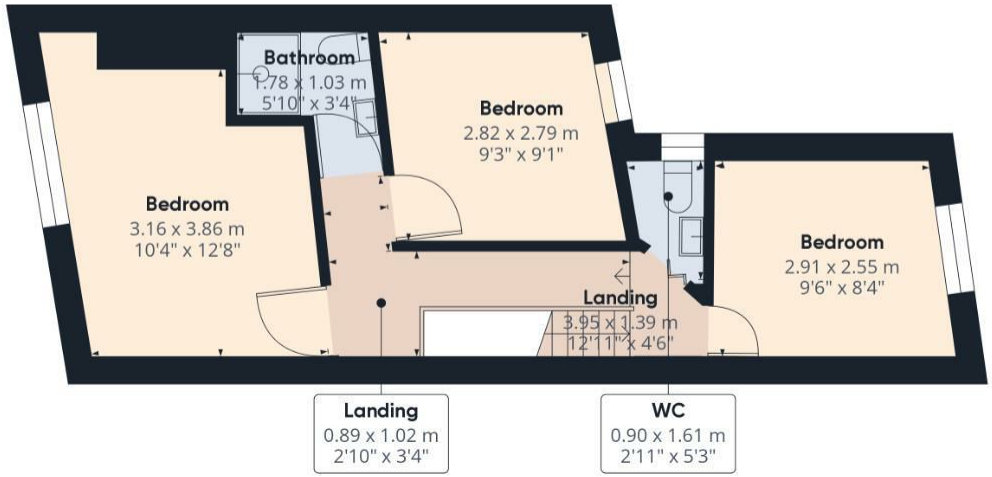

Floor 1

HUNTERS

Approximate total area(1)


84.92 m²


914.08 ft²

(1) Excluding balconies and terraces

While every attempt has been made to ensure accuracy, all measurements are approximate, not to scale. This floor plan is for illustrative purposes only.

GIRAFFE360

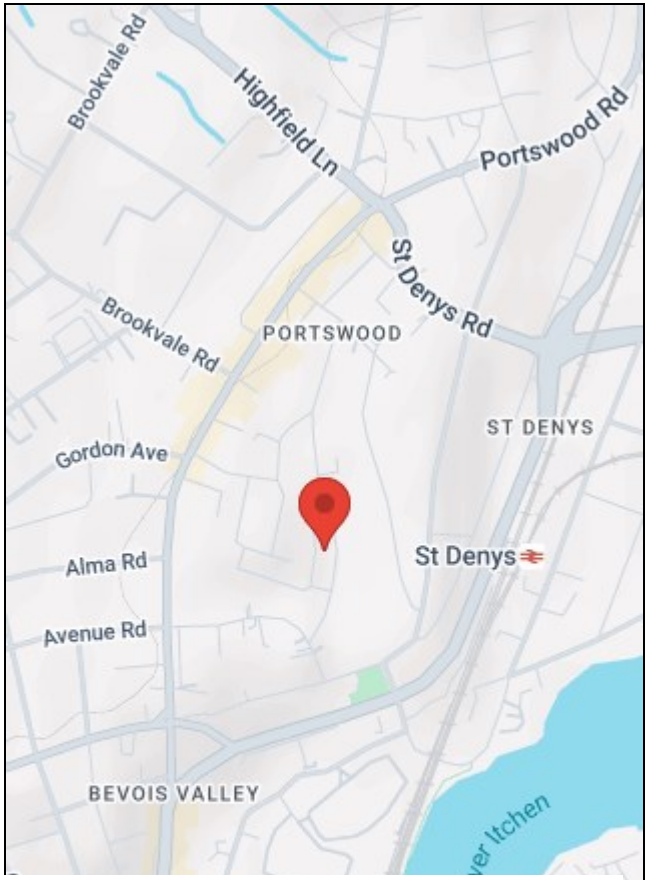

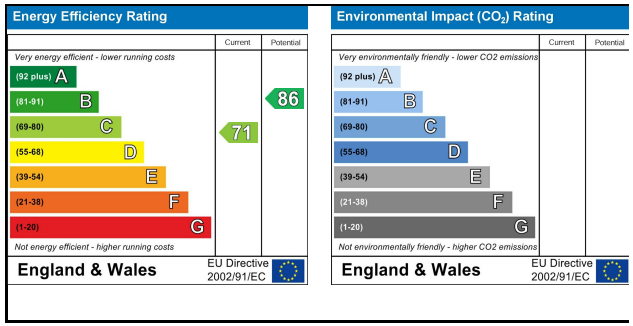

38 Bedford Place, Southampton, Hampshire, SO15 2DG I 02380 987 720
southampton@hunters.com I www.hunters.com

The Property Ombudsman
APPROVED CODE TRADINGSTANDARDS.UK

This Hunters business is independently owned and operated by Clegg Properties Ltd | Registered Address 27 Westfield Road, Lymington, Hampshire, England, SO41 3PZ | Registered Number: 06421594 England and Wales | VAT No: 188 0548 76 with the written consent of Hunters Franchising Limited.