



FLAT FOR SALE £235,000

Becton Court, SE25 6HS

First floor flat, one double
bedroom, kitchen, reception room,
bathroom, great storage, private
parking, no chain



07920 865 718



Toby@firminproperty.co.uk




- Leasehold: 142 years remaining
 - Service charge £2278pa
 - Council: Croydon
 - Council tax band: B
 - Council tax: £2022.15
 - Approx 523sqft
- Firmin Property Consultants
Toby Leek
07920 865 718

Score	Energy rating	Current	Potential
92	A		
81	B		81 B
68	C		
54	D	64 D	
38	E		
21	F		
5	G		



BECTON COURT, SE25

Approx.grossinternalarea523SqFt./48.6 Sq M

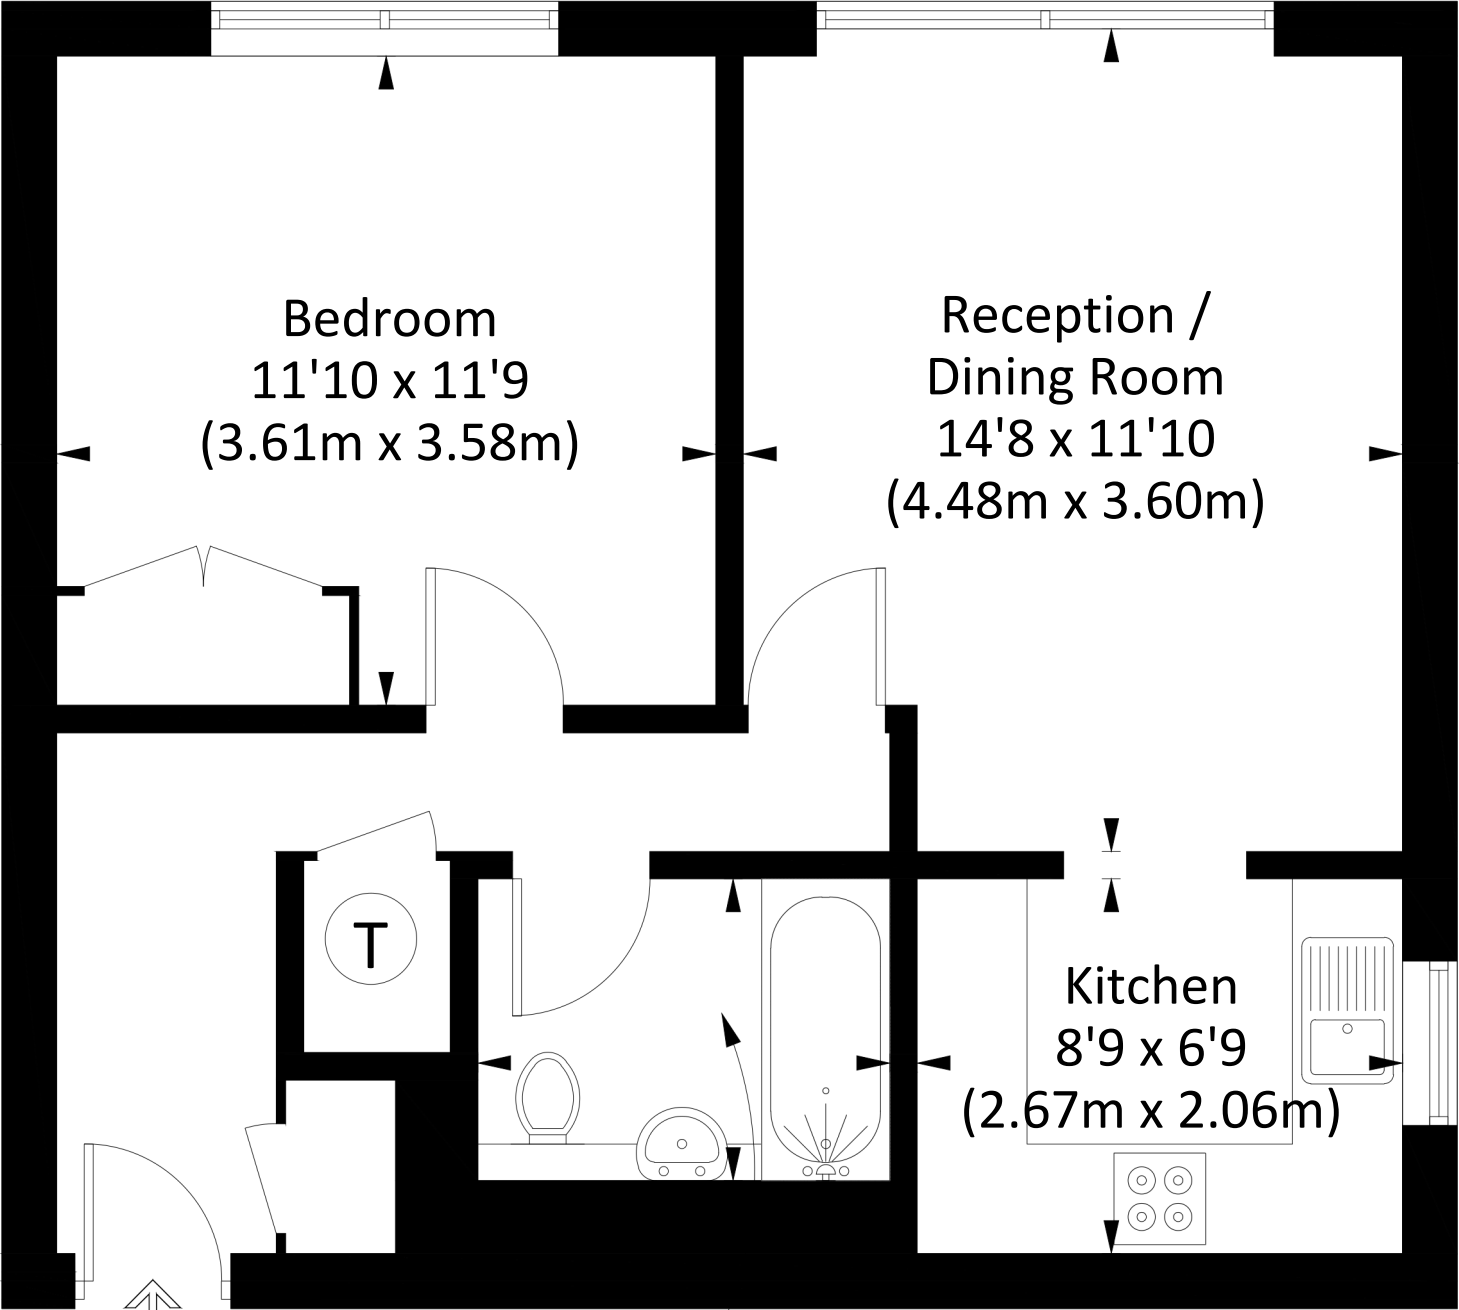

First Floor
(523 Sq Ft.)

Bathroom
7'4 x 5'5
(2.24m x 1.64m)

Illustration for identification purposes only, measurements are approximate, not to scale. Fourlabs.co © 2026 (ID1325610)