

GLOUCESTER GATE
REGENT'S PARK,
NW₁

ARLINGTON RESIDENTIAL





An outstanding and very well presented three bedroom apartment set within one of the finest Nash Terraces in Regent's Park.



The property is offered in excellent decorative condition and comprises of a spacious and bright reception room 3 full height floor to ceiling windows facing Regent's Park with access to an ornamental balcony, principal bedroom with en-suite bathroom and ample storage, two further bedrooms, a shower room and kitchen/breakfast room.



Gloucester Gate is located immediately opposite and overlooking Regent's Park and close to the delightful boutiques and cafes of Regent's Park Road and Primrose Hill Park.





Main communal entrance










Gloucester Gate

Approx. Gross Internal Area 1712 Sq Ft - 159.04 Sq M

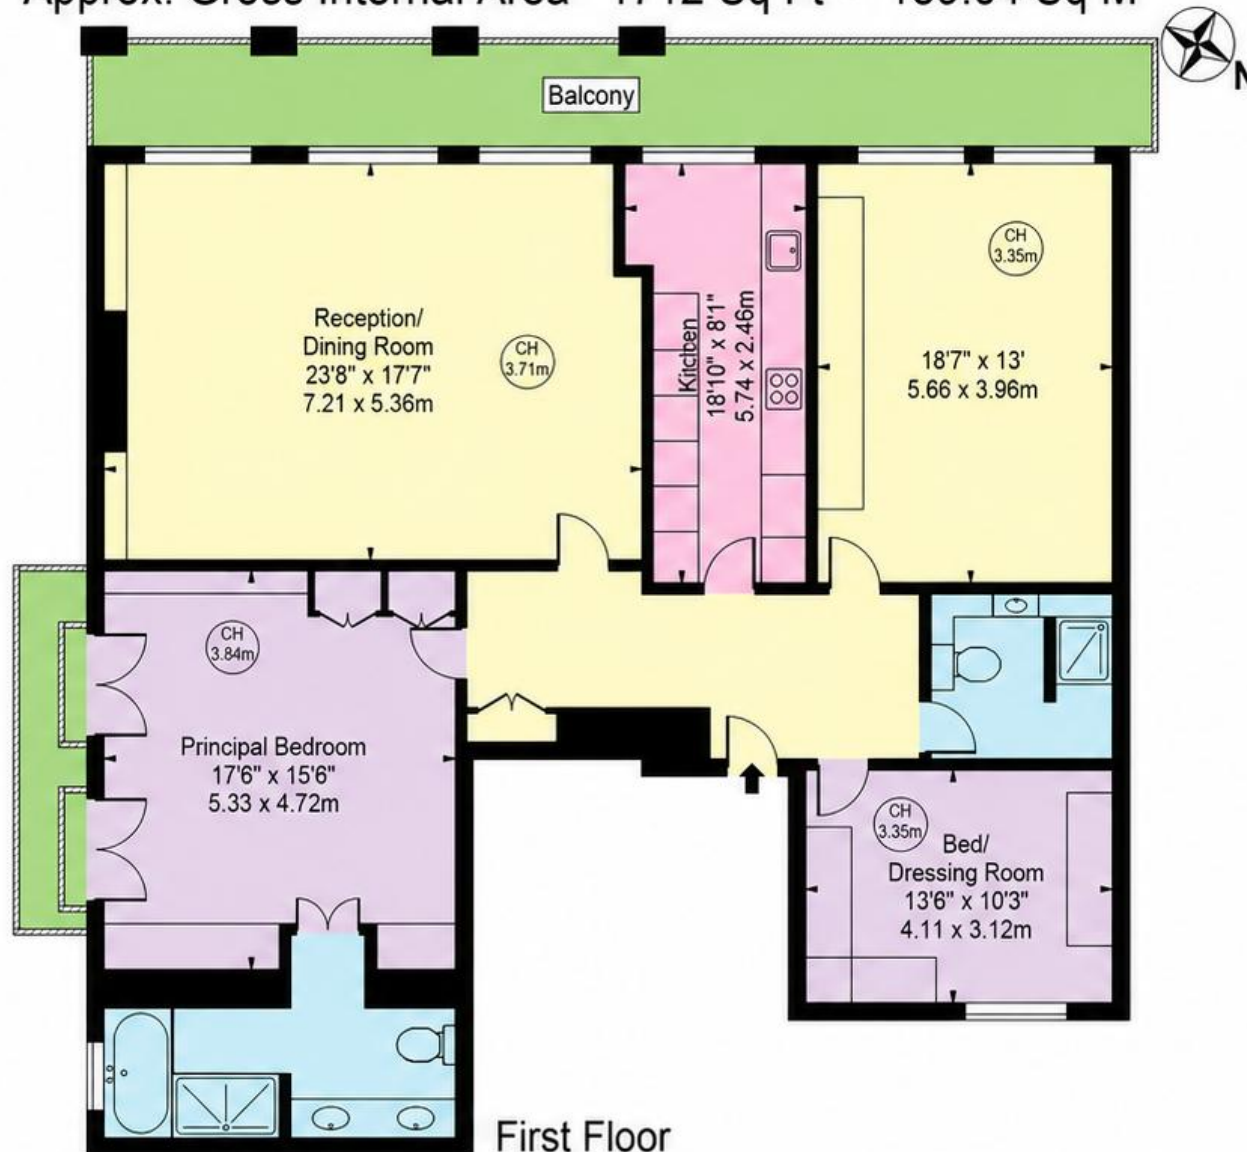


First Floor

For Illustration Purposes Only - Not To Scale

This floor plan should be used as a general outline for guidance only and does not constitute in whole or in part an offer or contract. Any intending purchaser or lessee should satisfy themselves by inspection, searches, enquiries and full survey as to the correctness of each statement. Any areas, measurements or distances quoted are approximate and should not be used to value a property or be the basis of any sale or let.

Copyright Morriarti Photography & Design LTD

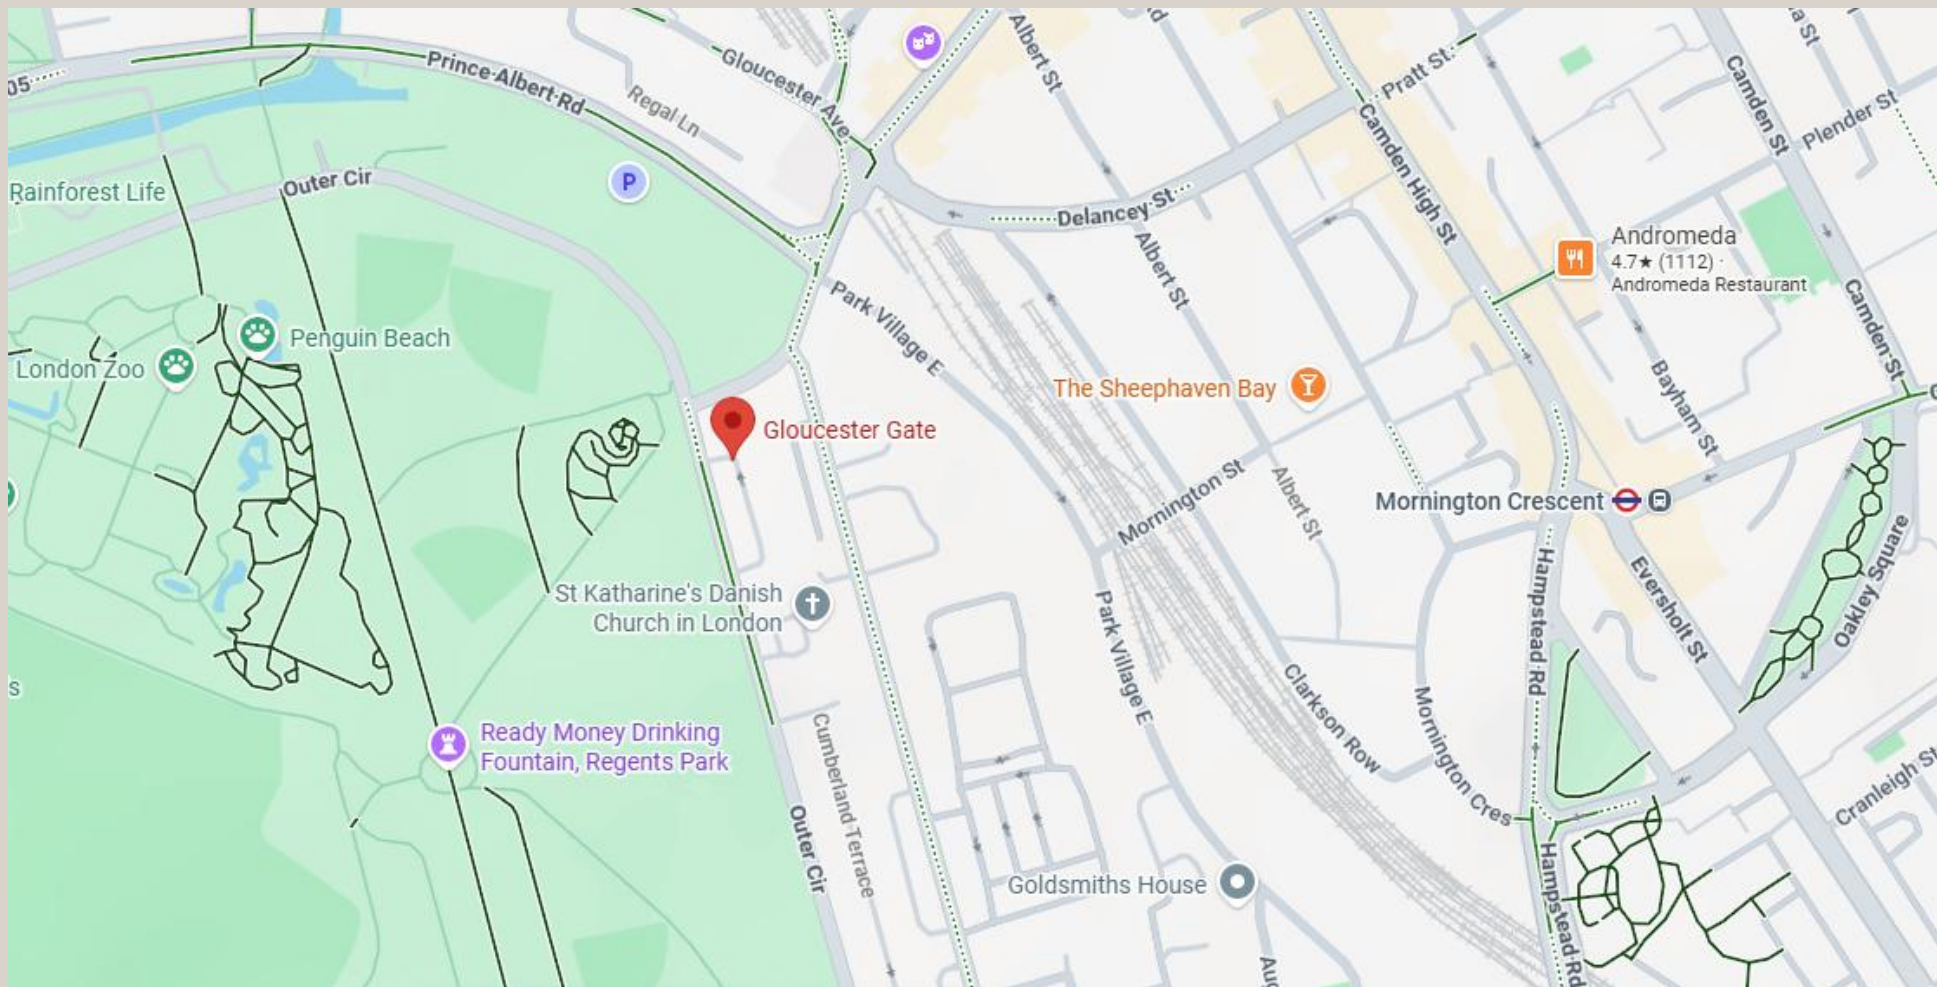

Price	£2,90 pw / £12,783.33 pcm
Council Tax	Band H
EPC	D

ARLINGTON

RESIDENTIAL

www.arlingtonresidential.com

8 Wellington Road, St John's Wood, London,
NW8 9SP

+44 (0)20 7722 3322

info@arlingtonresidential.com

TENANTS FEES: As well as paying the rent, tenants may also be required to make the following permitted payments:

Holding Deposit (maximum of 1 week's rent)

Security Deposit equivalent to 5 or 6 weeks' rent (APT tenancies)

Utilities, Communications services charges including TV licence, and Council Tax

Please contact us for information regarding any further

Tenants permitted payments under the Tenant Fees Act 2019

These particulars have been produced as a general guide for this property only and no other purpose. They are not an offer or contract. You should not rely on statements in these particulars or by word of mouth or in writing as being factually accurate about the property, its condition or its value. Neither any primary agent or joint agent has any authority to make or give any representations or warranties in relation to the property, and accordingly, any information given is entirely without responsibility on the part of the agents or lessor(s). The photographs show only certain parts of the property as they appeared at the time they were taken. Any areas, measurements and distances given are approximate only. Any reference to alterations to, or use of, any part of the property does not mean that any necessary planning, building regulations or other consent has been obtained nor have any services, equipment or facilities been tested. A lessee should satisfy themselves by inspection or otherwise. The VAT position relating to the property may change without notice. Please contact us for further information regarding the approved Client Money Protection (CMP) scheme and the property redress scheme which we are a member of.