

jordan fishwick

3 Mainwaring Drive, SK9 2QD
Guide Price £575,000

Mainwaring Drive Wilmslow SK9 2QD

Guide Price £575,000









No Chain This modern four bedroom detached property is situated in the popular Summerfields development, conveniently located close to Wilmslow town centre. The well presented accommodation briefly comprises an entrance porch with WC, spacious living room with doors opening onto the rear garden, and a modern fitted kitchen with access to the integral double garage. To the first floor are four well proportioned bedrooms, with the principal bedroom benefiting from an en-suite shower room, together with a family bathroom. Externally, the property offers off-road parking for several vehicles, a double integral garage and an attractive rear garden featuring a lawned area, providing an ideal space for outdoor entertaining and relaxation.










- Detached Property
- Four Bedrooms
- Conveniently located
- Southerly facing rear garden
- Double Garage
- Ample off road parking




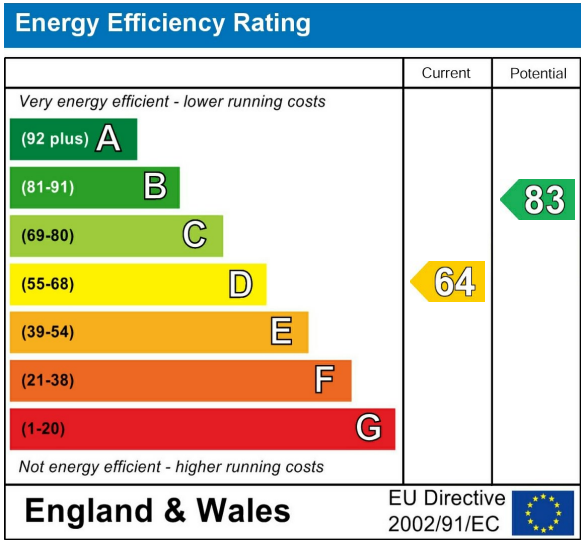



GROUND FLOOR

1ST FLOOR

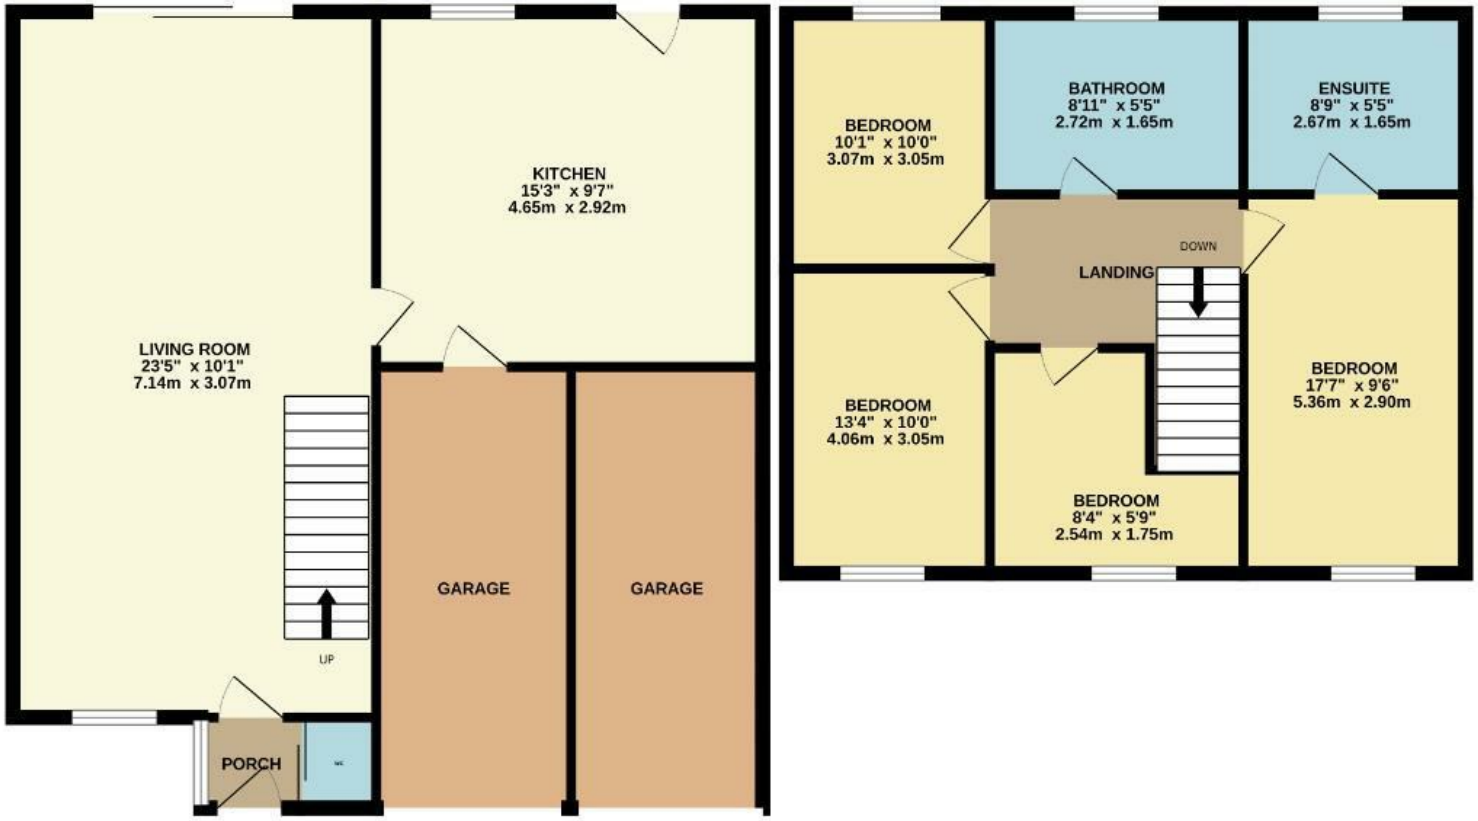

Measurements are approximate. Not to scale. Illustrative purposes only
Made with Metropix ©2026

These particulars are believed to be accurate but they are not guaranteed and do not form a contract. Neither Jordan Fishwick nor the vendor or lessor accept any responsibility in respect of these particulars, which are not intended to be statements or representations of fact and any intending purchaser or lessee must satisfy himself by inspection or otherwise as to the correctness of each of the statements contained in these particulars. Any floorplans on this brochure are for illustrative purposes only and are not necessarily to scale.

Offices at: Chorlton, Didsbury, Disley, Hale, Glossop, Macclesfield, Manchester Deansgate, Manchester Whitworth Street, New Mills, Sale, Wilmslow and Withington

36-38 Alderley Road, Wilmslow SK91JX
01625 532000
wilmslow@jordanfishwick.co.uk
www.jordanfishwick.co.uk