



North Street, Kimberley Nottingham, NG16 2PN

With no upward chain, vacant possession, white goods included and rated 'A' for Council Tax, this home represents great value for money. Located on a quiet cul-de-sac on the edge of countryside, this would make a perfect starter home or home for a growing family. We love the extensive garden, which has an outside bar and seating area, dining patio, lawn, shed and separate building with WC.

On the ground floor there is a lounge and breakfast kitchen. To the first floor are two double bedrooms and the family bathroom. A lockable alley leads through to the aforementioned rear garden and there is on-street parking in front of the home.

Kimberley is a small town located to the west of Nottingham, with excellent road links on the A610 and M1, making it a great base for commuters. Locally, there are several popular schools, shopping facilities including a Sainsbury's supermarket and - at the nearby Giltbrook retail park - the large Ikea and multiple other large retailers and restaurants.

- No upward chain
- Council Tax band A
- Perfect starter home or home for growing family
- Dining patio, shed and garden WC
- Vacant possession
- New boiler 2021 with 10 year warranty
- uPVC double-glazing
- White goods included
- Towards end of cul-de-sac on edge of countryside
- Garden with outside bar and seating area

£160,000

North Street, Kimberley, Nottingham, NG16 2PN

Front of the home

This attractive mid-terrace red brick house has uPVC double glazing and arched brickwork over the front door. A lockable gate on the left leads through to the rear garden. Enter the home through the part-glazed uPVC front door.

Lounge

14'11" x 12'9" (4.55 x 3.9)

The spacious carpeted lounge has a high ceiling with two light fittings, radiator and under-stairs cupboard. The focal point is the gas fire, with marble hearth and surround and a decorative wooden mantelpiece. The tall south-facing window brings lots of natural light pouring in. To the right of the fireplace is an alcove with fitted shelving and meter cupboard below. We love the distinctive double wooden doors with stained glass windows, which open into the breakfast kitchen.

Breakfast Kitchen

12'9" x 7'10" (3.9 x 2.4)

Another room with a high ceiling, this has oak beams and a light fitting. On the left is a full-width breakfast bar with space for 2-3 stools below. There are cupboards and shelving above - including a boiler fitted in 2021, which still has 6 years remaining on the warranty.

On the right, the worktop has tiled splashbacks. Above are good quality wooden cupboards which are circa 100 years old and are a lovely feature. Below the worktop is some shelving, a fitted wine rack and space for a refrigerator and freezer.

Opposite is another worktop with integral stainless steel sink and drainer with chrome mixer tap. There are more original cupboards below, with space and plumbing for a washing machine. To the right is space for a gas oven. The kitchen has a tiled floor and a half-glazed uPVC door leads out to the rear garden.

Stairs to first floor landing

Carpeted stairs with a handrail on the left lead up to the first floor landing, with two ceiling light fittings and a loft hatch overhead. On the left is an original full-height cupboard with plenty of shelving. Matching doors with brass handles lead into the two double bedrooms and family bathroom.

Bedroom One

10'5" x 9'4" (3.2 x 2.85)

A light and airy room with tall south-facing window, this room has a full-width, full-height wardrobe on the far wall with sliding mirrored doors. The room is carpeted and has a radiator, ceiling light fitting and over-stairs cupboard. This cupboard has cleverly been set up as a home office space with large desk shelf.

Bedroom Two

12'1" x 9'4" (3.7 x 2.85)

This spacious double bedroom at the rear has far-reaching views from the large window. The carpeted room includes an original iron fireplace which is now used for display, as well as a radiator and ceiling light fitting.

Bathroom

9'0" x 6'2" (2.75 x 1.9)

The roomy bathroom has a bath with distinctive tiled surround and cute wooden alcoves below. There is a mains-fed shower over and shower curtain rail. The room also includes a pedestal ceramic sink, ceramic WC, frosted double-glazed window, laminate flooring, radiator and ceiling light fitting.

Store/Outhouse

9'4" x 6'4" (2.85 x 1.95)

The very useful brick-built outhouse has plenty of space for storage as well as a ceiling light fitting, power and a window. It has potential to be converted into a spacious home office.



Rear Garden

The superb multi-zone garden has a dining patio beside the kitchen, a covered bar area, seating and a long lawn with a shed at the end of the garden. There is also a useful garden WC building.

Accessed from the kitchen and via the alley, there is space on the right beside the outhouse for a 4-6 seater dining table, with an external light above the arched entrance to the alley. A path to the garden passes between the outhouse and WC building (which includes lighting).


A tiled floor denotes the entertainment zone, with covered bar and a pergola over the seating area and entrance to the long lawn. It's a great space to relax and enjoy time with friends and family. The lawn has a picket fence to the left and timber fence on the right, with a timber shed at the far end. The garden is long and stretches well away from the house, so gets the sun all day long. Planted within the lawn is a honey locust tree and this is a quiet garden - the only sound we heard was birdsong - with a lovely open feel.

Disclaimer

IMPORTANT NOTE TO POTENTIAL PURCHASERS: We endeavour to make our particulars accurate and reliable, however, they do not constitute or form part of an offer or any contract and none is to be relied upon as statements of representation or fact. The services, systems and appliances listed in this specification have not been tested by us and no guarantee as to their operating ability or efficiency is given. All photographs and measurements have been taken as a guide only and are not precise. Floor plans where included are not to scale and accuracy is not guaranteed. If you require clarification or further information on any points, please contact us



28 North Street
Approximate Gross Internal Area
66 Sq M / 710 Sq Ft

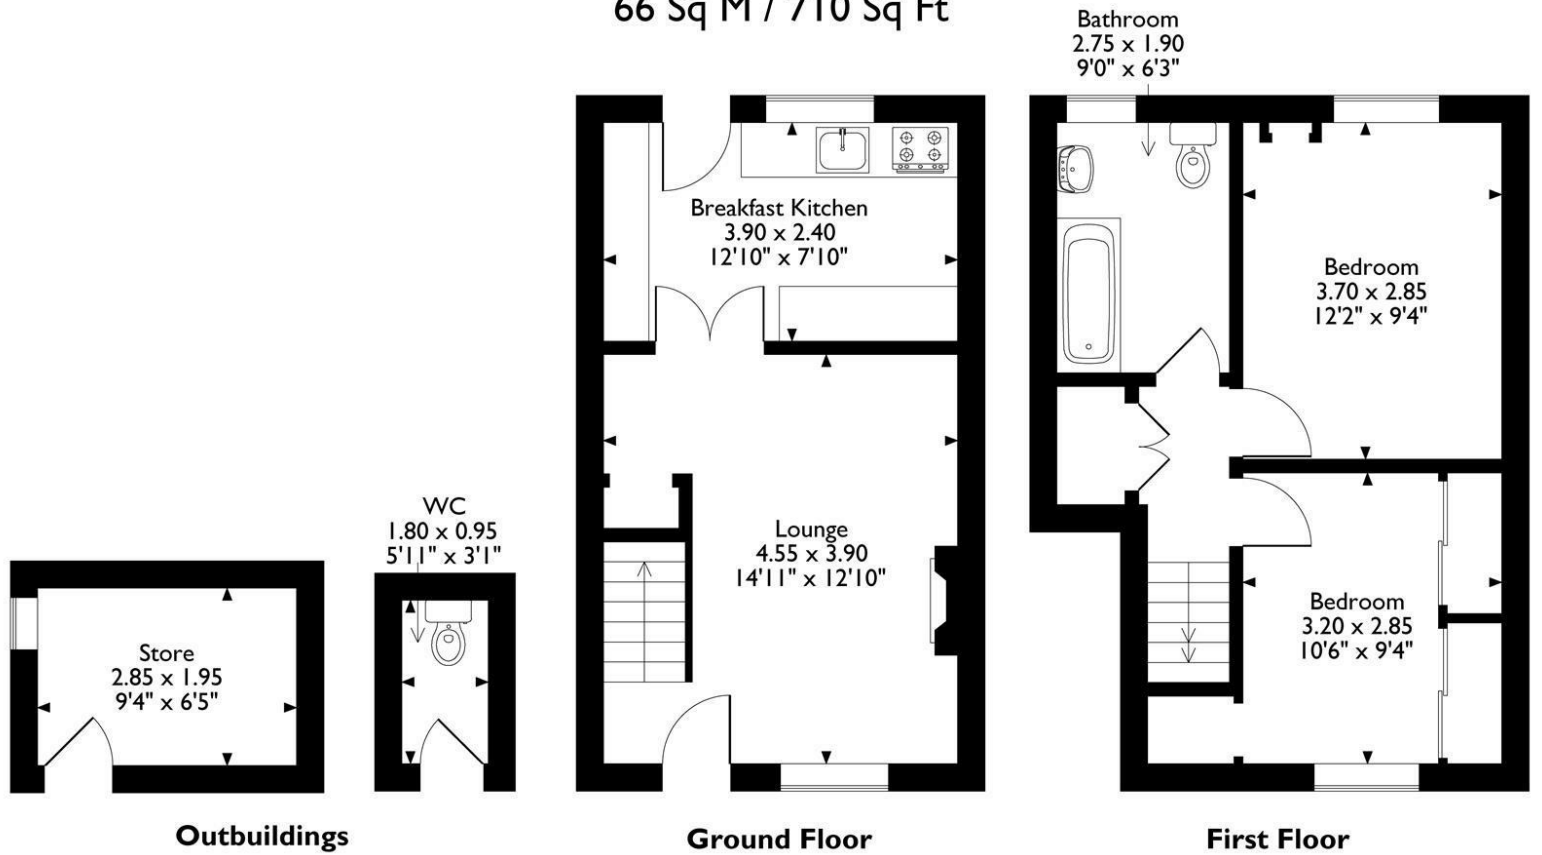

Please note that the location of doors, windows and other items are approximate and this floorplan is to be used for illustrative purposes only. Unauthorized reproduction is prohibited.



Energy Efficiency Rating			Environmental Impact (CO ₂) Rating		
	Current	Potential		Current	Potential
Very energy efficient - lower running costs			Very environmentally friendly - lower CO ₂ emissions		
(92 plus) A			(92 plus) A		
(81-91) B			(81-91) B		
(69-80) C			(69-80) C		
(55-68) D			(55-68) D		
(39-54) E			(39-54) E		
(21-38) F			(21-38) F		
(1-20) G			(1-20) G		
Not energy efficient - higher running costs			Not environmentally friendly - higher CO ₂ emissions		
England & Wales	EU Directive 2002/91/EC		England & Wales	EU Directive 2002/91/EC	

10 MARKET PLACE, WIRKSWORTH, DERBYSHIRE, DE4 4ET
TELEPHONE: 0330 122 9960 + 07704 575743

REGISTERED ADDRESS: SUNNYSIDE COTTAGE, MAIN STREET, KIRK IRETON, DERBYSHIRE, DE6 3JP
REGISTERED IN ENGLAND. COMPANY NUMBER: 11836315