



7 Chartwell Court

Barnet

A superbly presented and spacious three bedroom, two bathroom apartment set on the top floor and benefitting from having two garages and a South facing balcony, situated in a sought-after location in High Barnet.



Council Tax band: TBD

Tenure: Share of Freehold

EPC Energy Efficiency Rating: D

EPC Environmental Impact Rating: D


- Share Of Freehold
- Service Charge- £2000

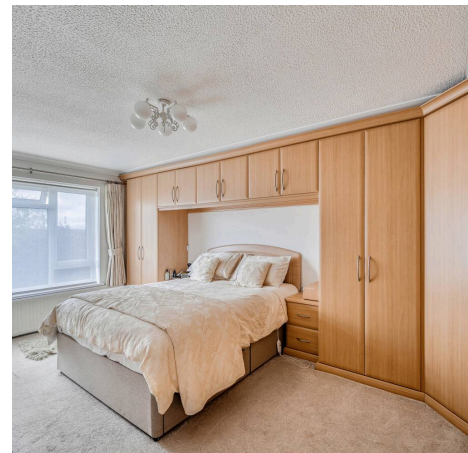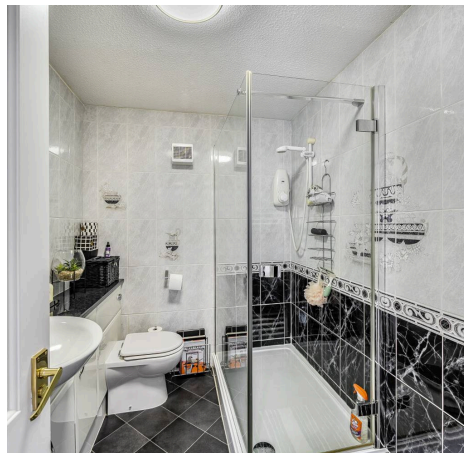

Manor Road, Barnet, EN5

Approximate Area = 1197 sq ft / 111.2 sq m

For identification only - Not to scale

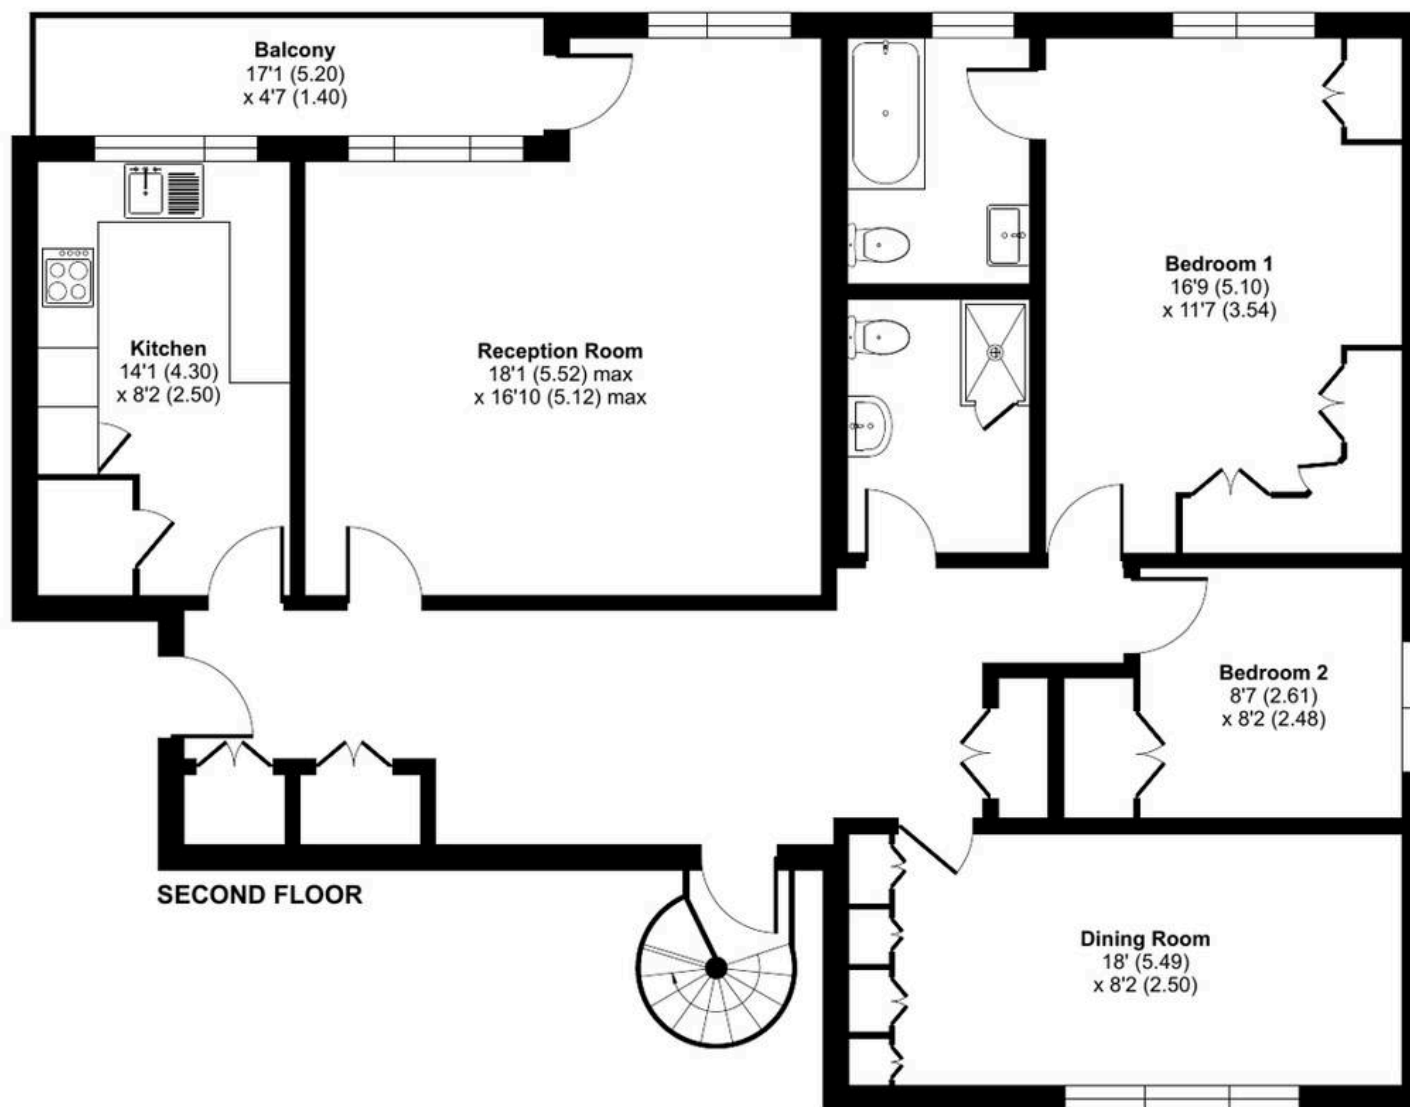



Spencer & Sener

14 High Street, Barnet - EN5 5RU

0208 441 7499

property@spencerandsenerproperty.com

www.spencerandsener.com

