



20 Fairgreen Court Fairgreen

Barnet

A two double bedroom 1st floor maisonette with the benefit of having a Share of the Freehold with a 935 year lease remaining, and two garages. Council Tax Band E.



Council Tax band: TBD

Tenure: Share of Freehold

EPC Energy Efficiency Rating: C

EPC Environmental Impact Rating: C

- Share OF Freehold
- Service Charge- £1656
- Lease- 935 Years

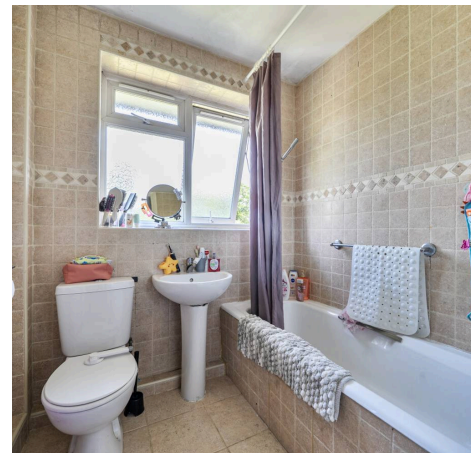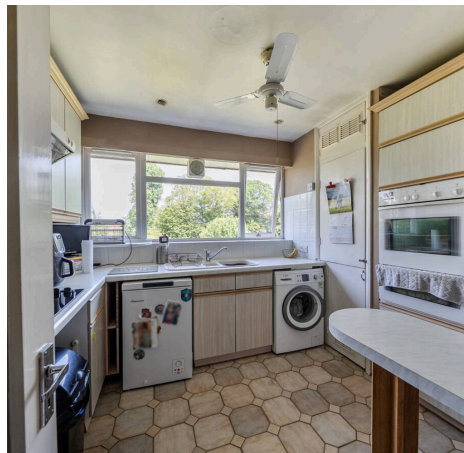





Fairgreen Court, Fairgreen, Barnet, EN4

Approximate Area = 992 sq ft / 92.1 sq m

Garages = 238 sq ft / 22.1 sq m

Total = 1230 sq ft / 114.2 sq m

For identification only - Not to scale

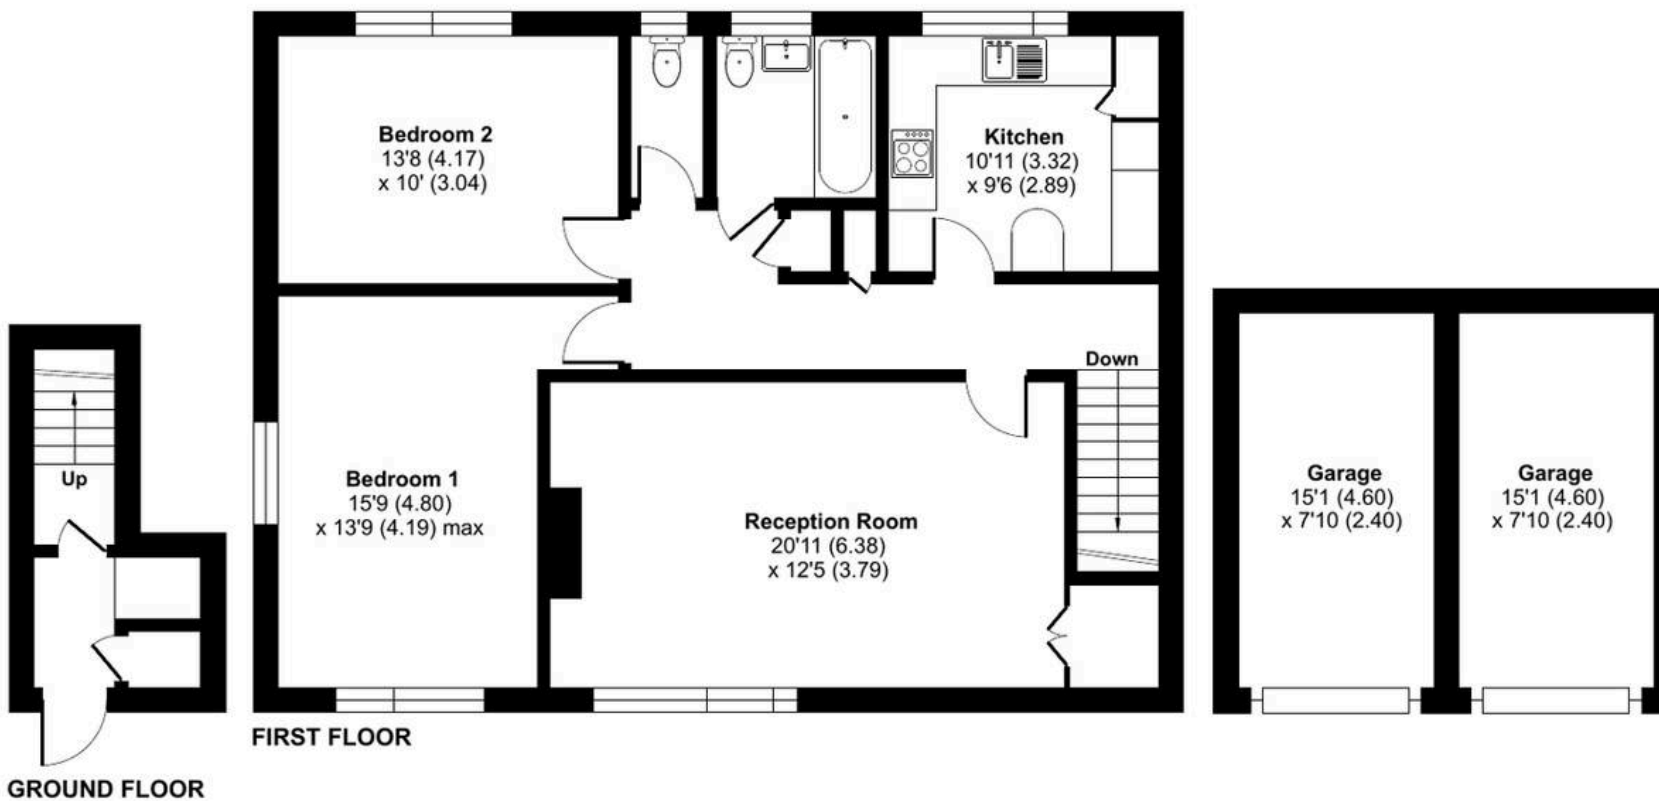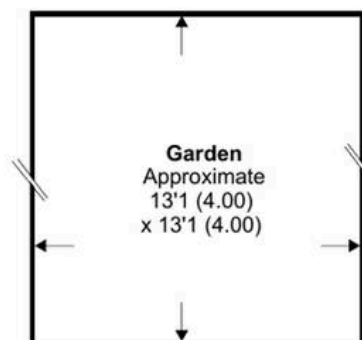



Spencer & Sener

14 High Street, Barnet - EN5 5RU

0208 441 7499

property@spencerandsenerproperty.com

www.spencerandsener.com

