



25 Gedge Close, Bury St. Edmunds

Guide Price £240,000

THE
M&G
PARTNERSHIP



25 Gedge Close


Bury St. Edmunds

- Two Bedroom, Semi-Detached Bungalow
- Contemporary, Shaker-Style Kitchen
- Quiet Residential Location With Bus Links
- Favoured, West-Side Of Bury St. Edmunds
- NO ONWARD CHAIN
- Single, Pre-Fabricated Garage With Power
- Well Proportioned Rear Garden
- Nearby Amenities Are In Walking Distance

Occupying a pleasant position within the ever-popular West side of Bury St Edmunds, this well-presented two-bedroom semi-detached bungalow offers comfortable single-storey living in a peaceful residential setting. Ideal for those looking to downsize, first-time buyers, or anyone seeking the convenience of a bungalow. The property provides bright and well-proportioned accommodation throughout.

Gedge Close enjoys an excellent location with easy access to a range of local amenities, including shops, healthcare facilities, regular bus routes and picturesque walking routes, while the historic town centre is just a short distance away. West Suffolk Hospital can be found within 2.1 miles.

Offering a great opportunity to enjoy low-maintenance living, on the desirable, West side of the town, this charming bungalow is ready to move into whilst still offering scope for a purchaser to personalise if desired.

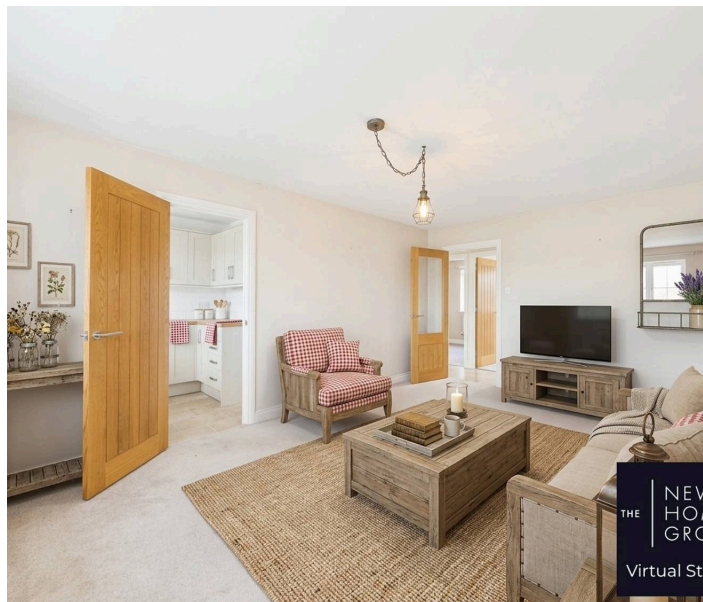

Interested? Call Us On
01284 755526

THE
NEW
HOMES
GROWTH
Virtual Stage

Entrance Hall

10' 6" x 2' 10" (3.21m x 0.86m)

Complete with hard flooring, and holding access to both bedrooms, lounge and bathroom.

Lounge-Diner

16' 1" x 11' 1" (4.90m x 3.37m)

Large lounge-diner overlooking the front of the property and bathed in natural light, with access to the stylish kitchen.

Kitchen

8' 0" x 6' 5" (2.45m x 1.96m)

Charming, shaker-style kitchen, complete with a selection of low and eye-level storage. Space and plumbing facilities are available for a fridge-freezer and washing machine. The oven, gas hob and extractor fan are all integrated. A combi boiler can also be found.

Bedroom One

12' 4" x 10' 2" (3.75m x 3.09m)

Large double bedroom with generous alcove, perfect for fitted wardrobes and additional storage. Both bedrooms overlook the rear of the property.

Bedroom Two


9' 3" x 7' 5" (2.82m x 2.27m)

Well-proportioned single bedroom, previously utilised as an office/dressing room, whilst overlooking the rear garden.



Bathroom

6' 5" x 5' 7" (1.96m x 1.70m)

Contemporary bathroom complete with WC, basin, bath with shower over and a heated towel rail.

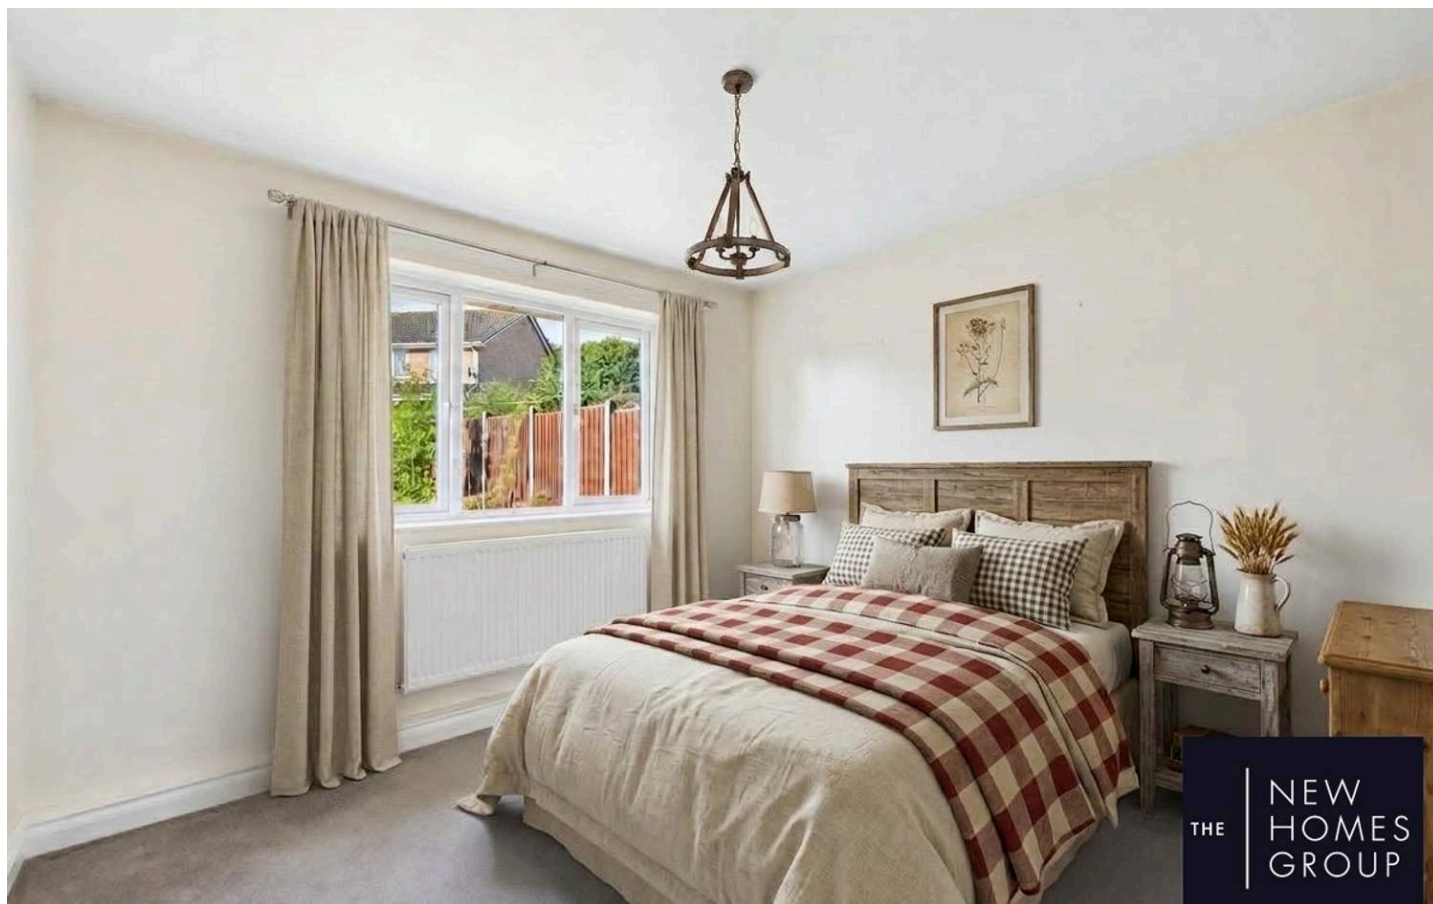

THE NEW HOMES GROUP

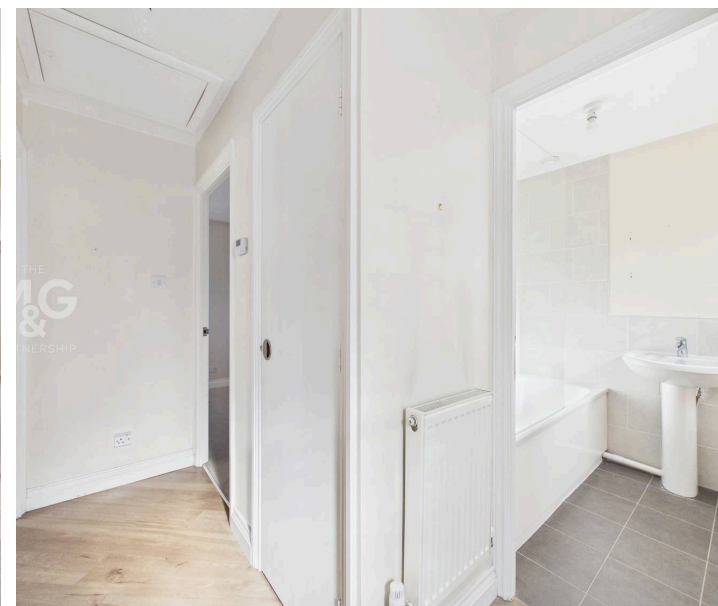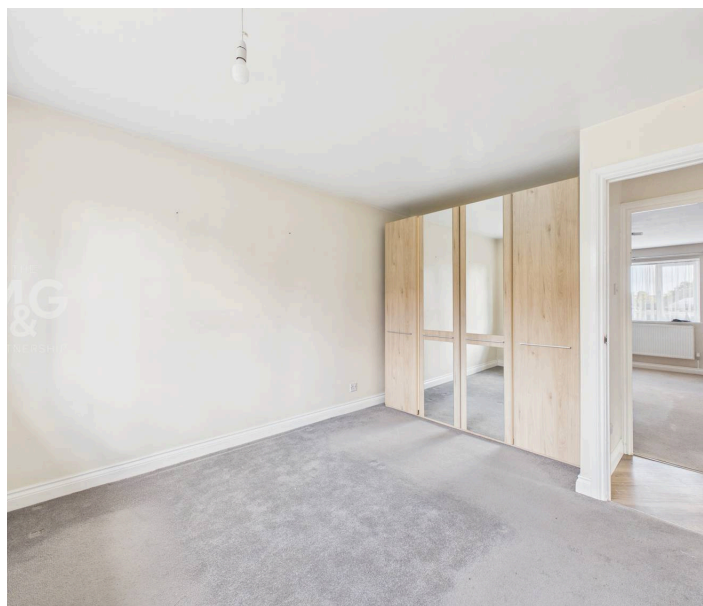

Interested? Call Us On
01284 755526

Outside


Upon arrival, you are greeted by a laid-to-lawn front garden, with a single driveway leading to the side of the property and onto the single garage. The bungalow sits well within the plot, creating a larger rear garden in comparison to others, perfect for those who are green-fingered. Side access to the single, pre-fab garage can be found. The garage could benefit from TLC, but it does support power and makes for an ideal storage area for garden tools and furniture.

Garage


16' 3" x 8' 5" (4.95m x 2.57m)

Agent Notes

EPC Rating - C Council Tax - B (West Suffolk) All Mains Services Connected Gas Central Heating (Combi) Electrics Last Tested: June 2026 What3Words: ///increases.stowing.vowing Broadband: Ofcom states ultrafast is available Mobile: Ofcom states all providers are likely.

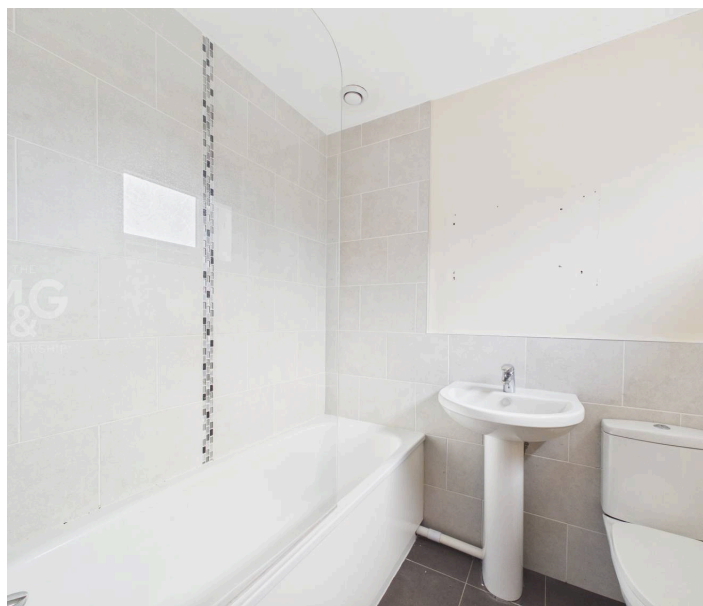

Interested? Call Us On
01284 755526

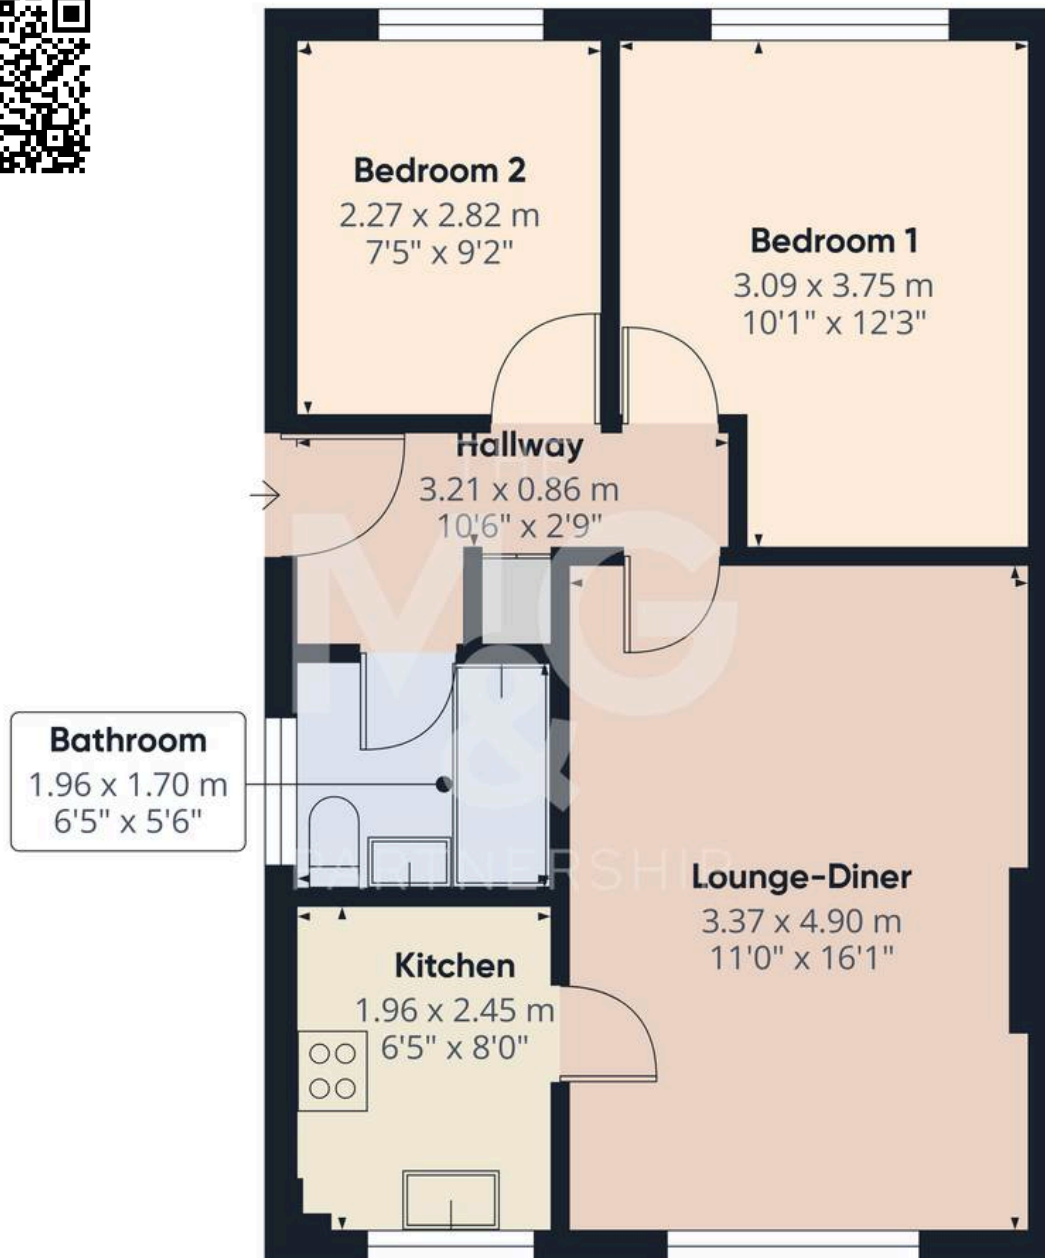

Floor 0 Building 1



Floor 0 Building 2

Approximate total area⁽¹⁾
58.8 m²
633 ft²

(1) Excluding balconies and terraces

Calculations reference the RICS IPMS 3C standard. Measurements are approximate and not to scale. This floor plan is intended for illustration only.

GIRAFFE360



For more details about this property, or any of the many superb homes we currently have available, please get in touch.

Established in 2008, The Mortimer & Gausden Partnership is proud to be one of the area's leading independent estate agents, with over 135 years of combined experience.

Our exceptional local knowledge, personal service and professional approach enable us to offer honest advice, accurate valuations and outstanding results.

Whether you are thinking of selling now or simply exploring your options, we would be delighted to provide a market appraisal.



01284 755526



mail@mortimerandgausden.co.uk



www.mortimerandgausden.co.uk



**7 Langton Place, Bury St. Edmunds,
Suffolk IP33 1NE**

Please note: These details have been carefully prepared in accordance with the Sellers instructions, however their accuracy is not guaranteed. Measurements are approximate and where floor plans have been included, they serve purely as a guide to general layout and should not be used for any other purpose. The photographs displayed are also for promotional purposes only, and do not indicate the availability to purchase any of the fixtures and fittings. We have not tested any services or appliances, and potential purchasers should make their own enquiries to ensure that they are of a satisfactory working standard. Important: No person in the employment of Mortimer & Gausden Limited has any authority or ability to make or give warranty or representation whatsoever in relation to this property. If you are in any doubt as to the correctness of any of the content contained in either these details, our advertising or website, please contact our offices immediately.

The Mortimer & Gausden Partnership is a trading name of Mortimer & Gausden Ltd.