



Foxborough Gardens, SE4 | Offers In Excess Of
£625,000

02077819888
brockley@pedderproperty.com

pedder
We live local



In General

- End of terrace house
- Three bedrooms
- Private rear garden with decking and shed
- Bright and spacious reception room
- Family bathroom suite and separate WC
- Attractive period features
- Large double glazed windows
- An abundance of natural light
- Close to local amenities
- Excellent transport links

In Detail

A wonderful three-bedroom end-of-terrace family home for sale on the popular Foxborough Gardens, boasting a private rear garden.

Arranged over two floors, the ground floor offers a bright and spacious reception room with a feature fireplace, a separate kitchen/diner, guest WC and a useful utility room. The utility room provides excellent additional storage and direct access onto the rear garden.


The private rear garden features a generous decking area, perfect for outdoor entertaining, along with a useful garden shed. Upstairs, there are three well-proportioned bedrooms and a family bathroom. Further benefits include gas central heating, large double-glazed windows, attractive period features and an abundance of natural light throughout.

The property is ideally located approximately 0.6 miles from both Crofton Park Station and Ladywell Station, providing excellent transport links into London Bridge, Canada Water, London Victoria, Whitechapel, Highbury & Islington, Elephant & Castle, Blackfriars, Farringdon, St Pancras and many other destinations.

There is also a fantastic selection of local amenities close by, including a variety of restaurants, gastro pubs, coffee shops and independent cafés. Ladywell Fields and Hilly Fields are both within easy walking distance, while the property is also well positioned for a number of popular schools in the surrounding area.


Viewings are highly recommended, call the Pedder Brockley sales team to arrange a viewing today.

EPC: C | Council Tax Band: C

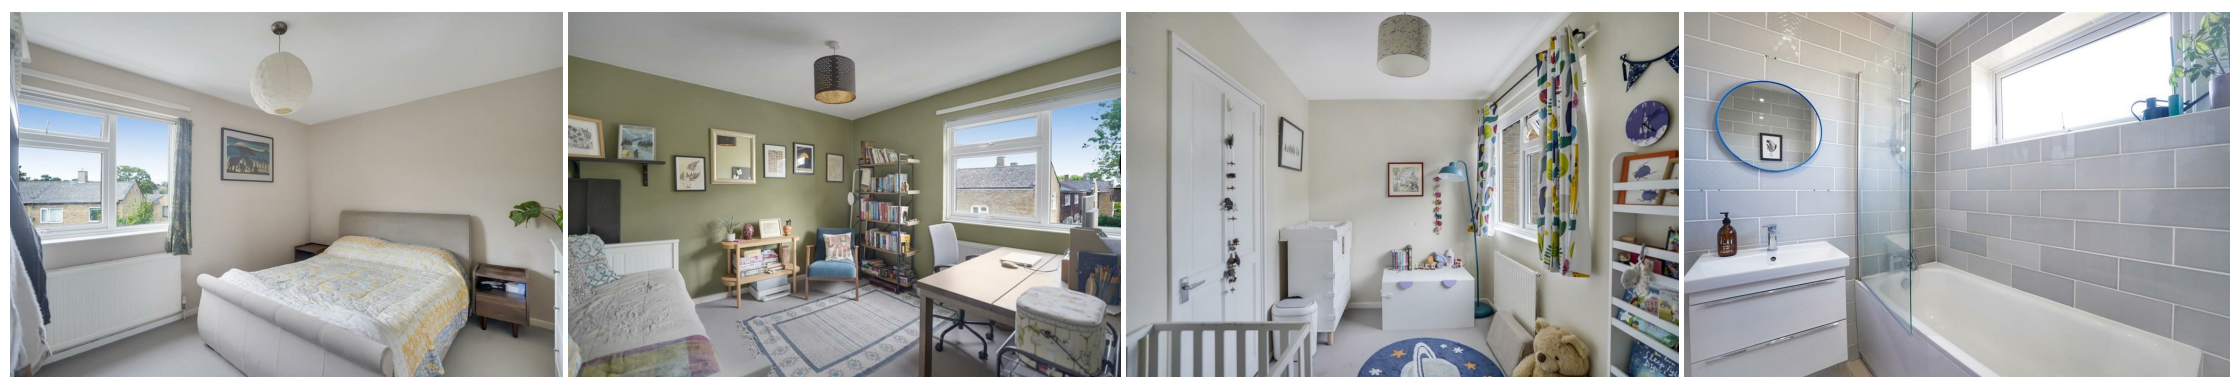


Floorplan

Fox Borough Gardens, SE4
Total* = 84.9 sq. m / 914.4 sq. ft
First Floor = 43.2 sq. m / 465.4 sq. ft
Ground Floor = 41.7 sq. m / 448.9 sq. ft
☐ = Reduced head room below 1.5m

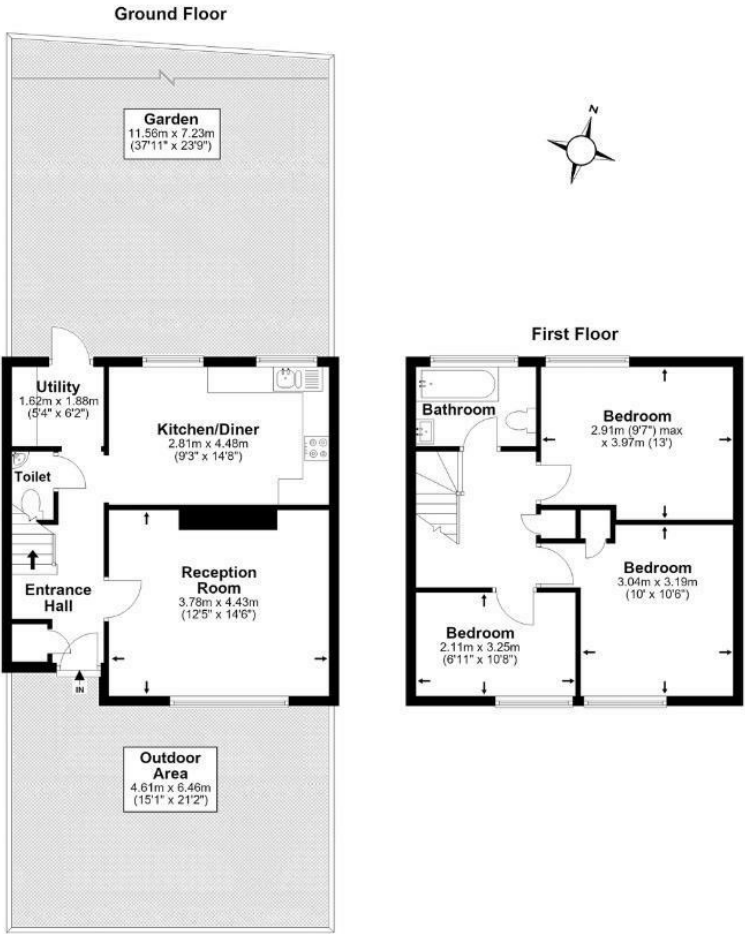

*All measurements are approximate and do not include eaves space. The plans are for representation purposes only as defined by RICS - 'Code of Measurement Practice'. The plans are not to scale. Please personally check all sizes, dimensions, shapes and compass bearings before making any decisions reliant upon them. Copyright The Pedder Group © 2026.

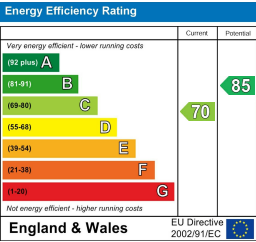

Pedder Property Ltd trading as Pedder for themselves and for the vendor/landlord of this property whose agents they are, give notice that (1) these particulars do not constitute any part of an offer or contract, (2) all statements contained within these particulars are made without responsibility on the part of Pedder or the vendor/landlord, (3) whilst made in good faith, none of the statements contained within these particulars are to be relied upon as a statement of representation or fact, (4) any intending purchaser/tenant must satisfy him/herself by inspection or otherwise as to the correctness of each of the statements contained within these particulars, (5) the vendor/landlord does not make or give either Pedder or any person in their employment any authority to make or give representation or warranty whatsoever in relation to this property.