




UFFORD STREET, SE1

£2,800 per month

- One Bedroom
- Open Plan Living
- High Spec Finish
- On Site Concierge
- Bike Storage
- Communal Terraces

@marshandparsons
marshandparsons.co.uk

MARSH &
PARSONS

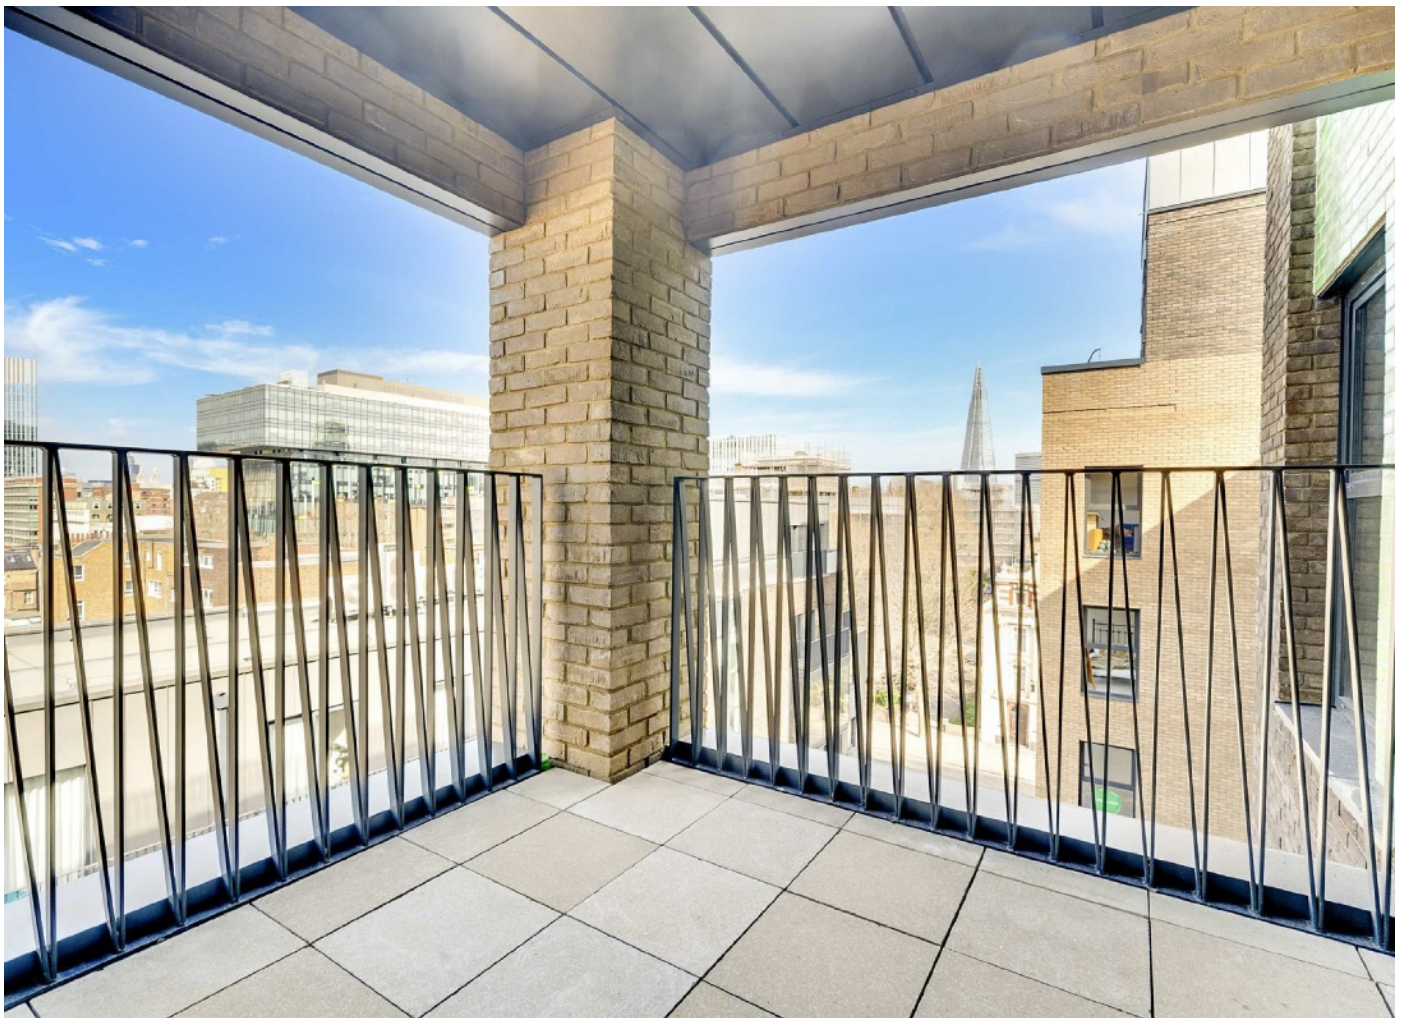

ABOUT THE PROPERTY

Brand New One Bedroom apartment in The Boulevard on the 5th floor. The apartments themselves are nothing short of spectacular.


Highly sophisticated, with the perfect amount of light, clean lines, spacious rooms, large windows, and private balconies.

From here, you can walk to practically anywhere in zone 1. The City, Covent Garden and the West End are just over a mile

away across Blackfriars Bridge. The South Bank and Bankside can be reached in 15 minutes, at an easy pace. Southwark Tube is a mere walk for the Jubilee line.



STEP INSIDE UFFORD STREET

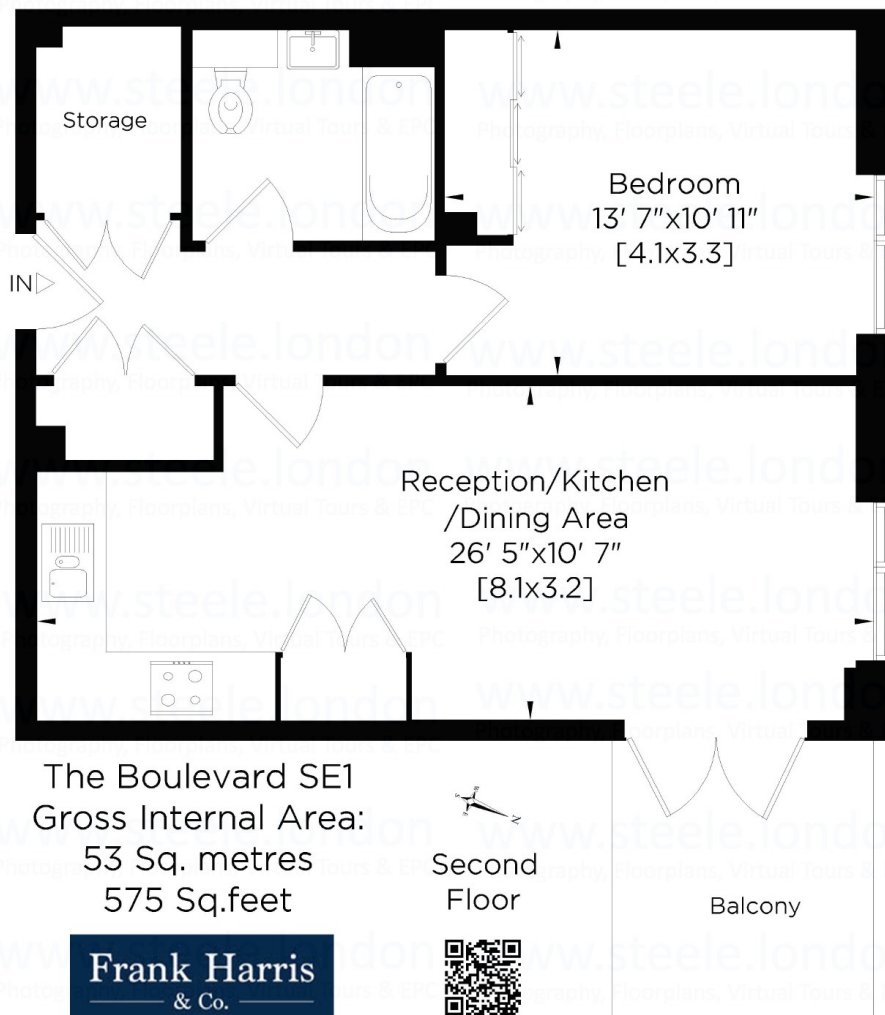

Whilst every attempt has been made to ensure the accuracy of this Lettings floor plan, measurements of doors, windows, rooms and Sq.footage are approximate. For identification purposes only. Walls with small angles drawn straight. Not to be used as part of the decision to buy. You must recheck all details before purchase and only purchase when you have confirmed them. Price on application for a 90 day licence to use this plan. ©04032022. No appliances tested. Not to scale. Video, Photography, Floor Plans, Virtual Tours, EPC & Inventory. by www.steele.london - Email: patricia@steele.london - Tel: 07847 219401

Bloomsbury
020 7387 0077

Energy Rating: B We aim to make our particulars both accurate and reliable. However, they are not guaranteed; nor do they form part of an offer or contract. If you require clarification on any points then please contact us, especially if you're traveling some distance to view. Please note that appliances and heating systems have not been tested and therefore no warranties can be given as to their good working order

MARSH &
PARSONS