



8 Lime Tree Court Lime Tree Avenue, Hardwicke

Gloucester

Guide Price **£170,000**

8 Lime Tree Court Lime Tree Avenue

Hardwicke, Gloucester

IMMACULATE Two DOUBLE Bedroom Second-Floor Apartment With ALLOCATED PARKING & BALCONY Offered To The Market Chain Free!

Located in Lime Tree Avenue, this accommodation offers; Communal hallway, two double bedrooms, kitchen/living area, en-suite & family bathroom.

Further benefits include; An allocated parking space, a MHRV system, upvc double glazing, gas central heating & balcony.

This flat is well located for access to local schools, shops and amenities, and just a short drive from the M5.

Call us on 01452 543200 to arrange your viewing today!



Council Tax band: B

Tenure: Leasehold

EPC Energy Efficiency Rating:

EPC Environmental Impact Rating:

- No Onward Chain
- Kitchen/Living Area
- Two Double Bedrooms
- Dual Aspect Balcony
- En-Suite & Family Bathroom
- Allocated Parking Space
- Close To Local Amenities
- Gas Central Heating
- UPVC Double Glazing
- Energy Rating C

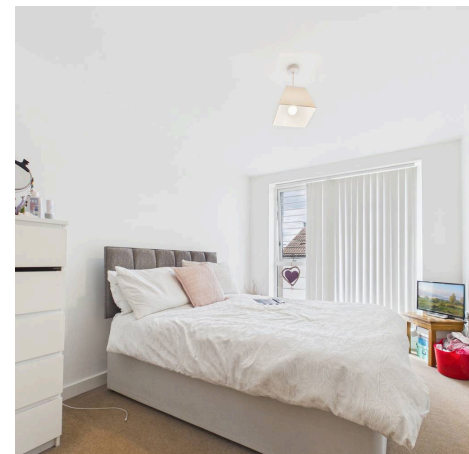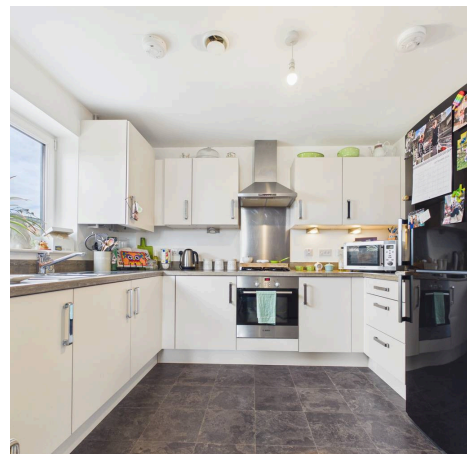

Hallway

12' 0" x 3' 7" (3.66m x 1.08m)

Kitchen/Diner

19' 10" x 11' 3" (6.05m x 3.44m)

Bedroom

12' 5" x 8' 9" (3.79m x 2.67m)

En-Suite

5' 9" x 5' 0" (1.74m x 1.52m)


Bedroom

11' 3" x 8' 6" (3.44m x 2.59m)

Bathroom

6' 11" x 5' 6" (2.11m x 1.67m)



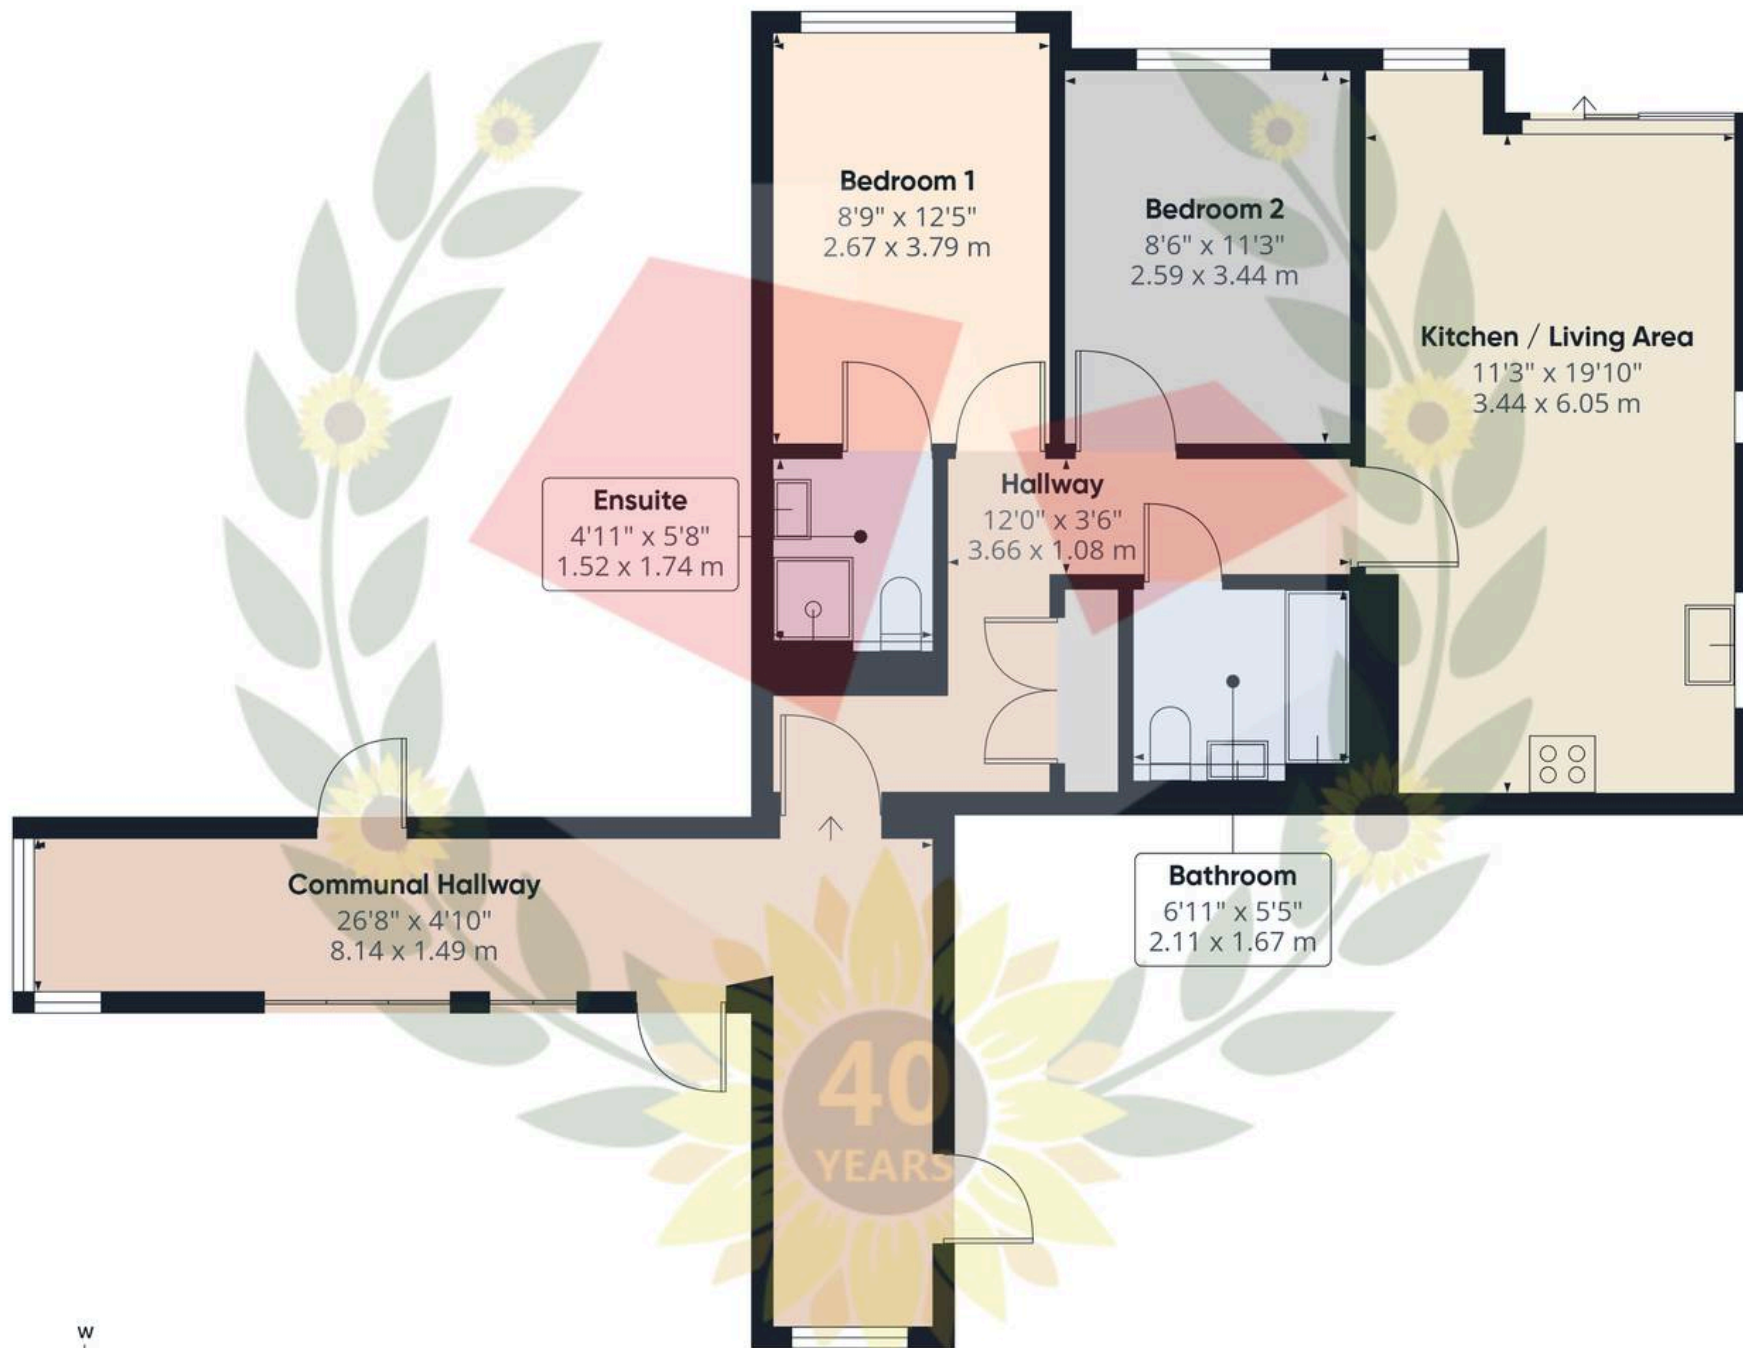

Approximate total area⁽¹⁾


780 ft²

72.4 m²

(1) Excluding balconies and terraces

Calculations reference the RICS IPMS 3C standard. Measurements are approximate and not to scale. This floor plan is intended for illustration only.

GIRAFFE360

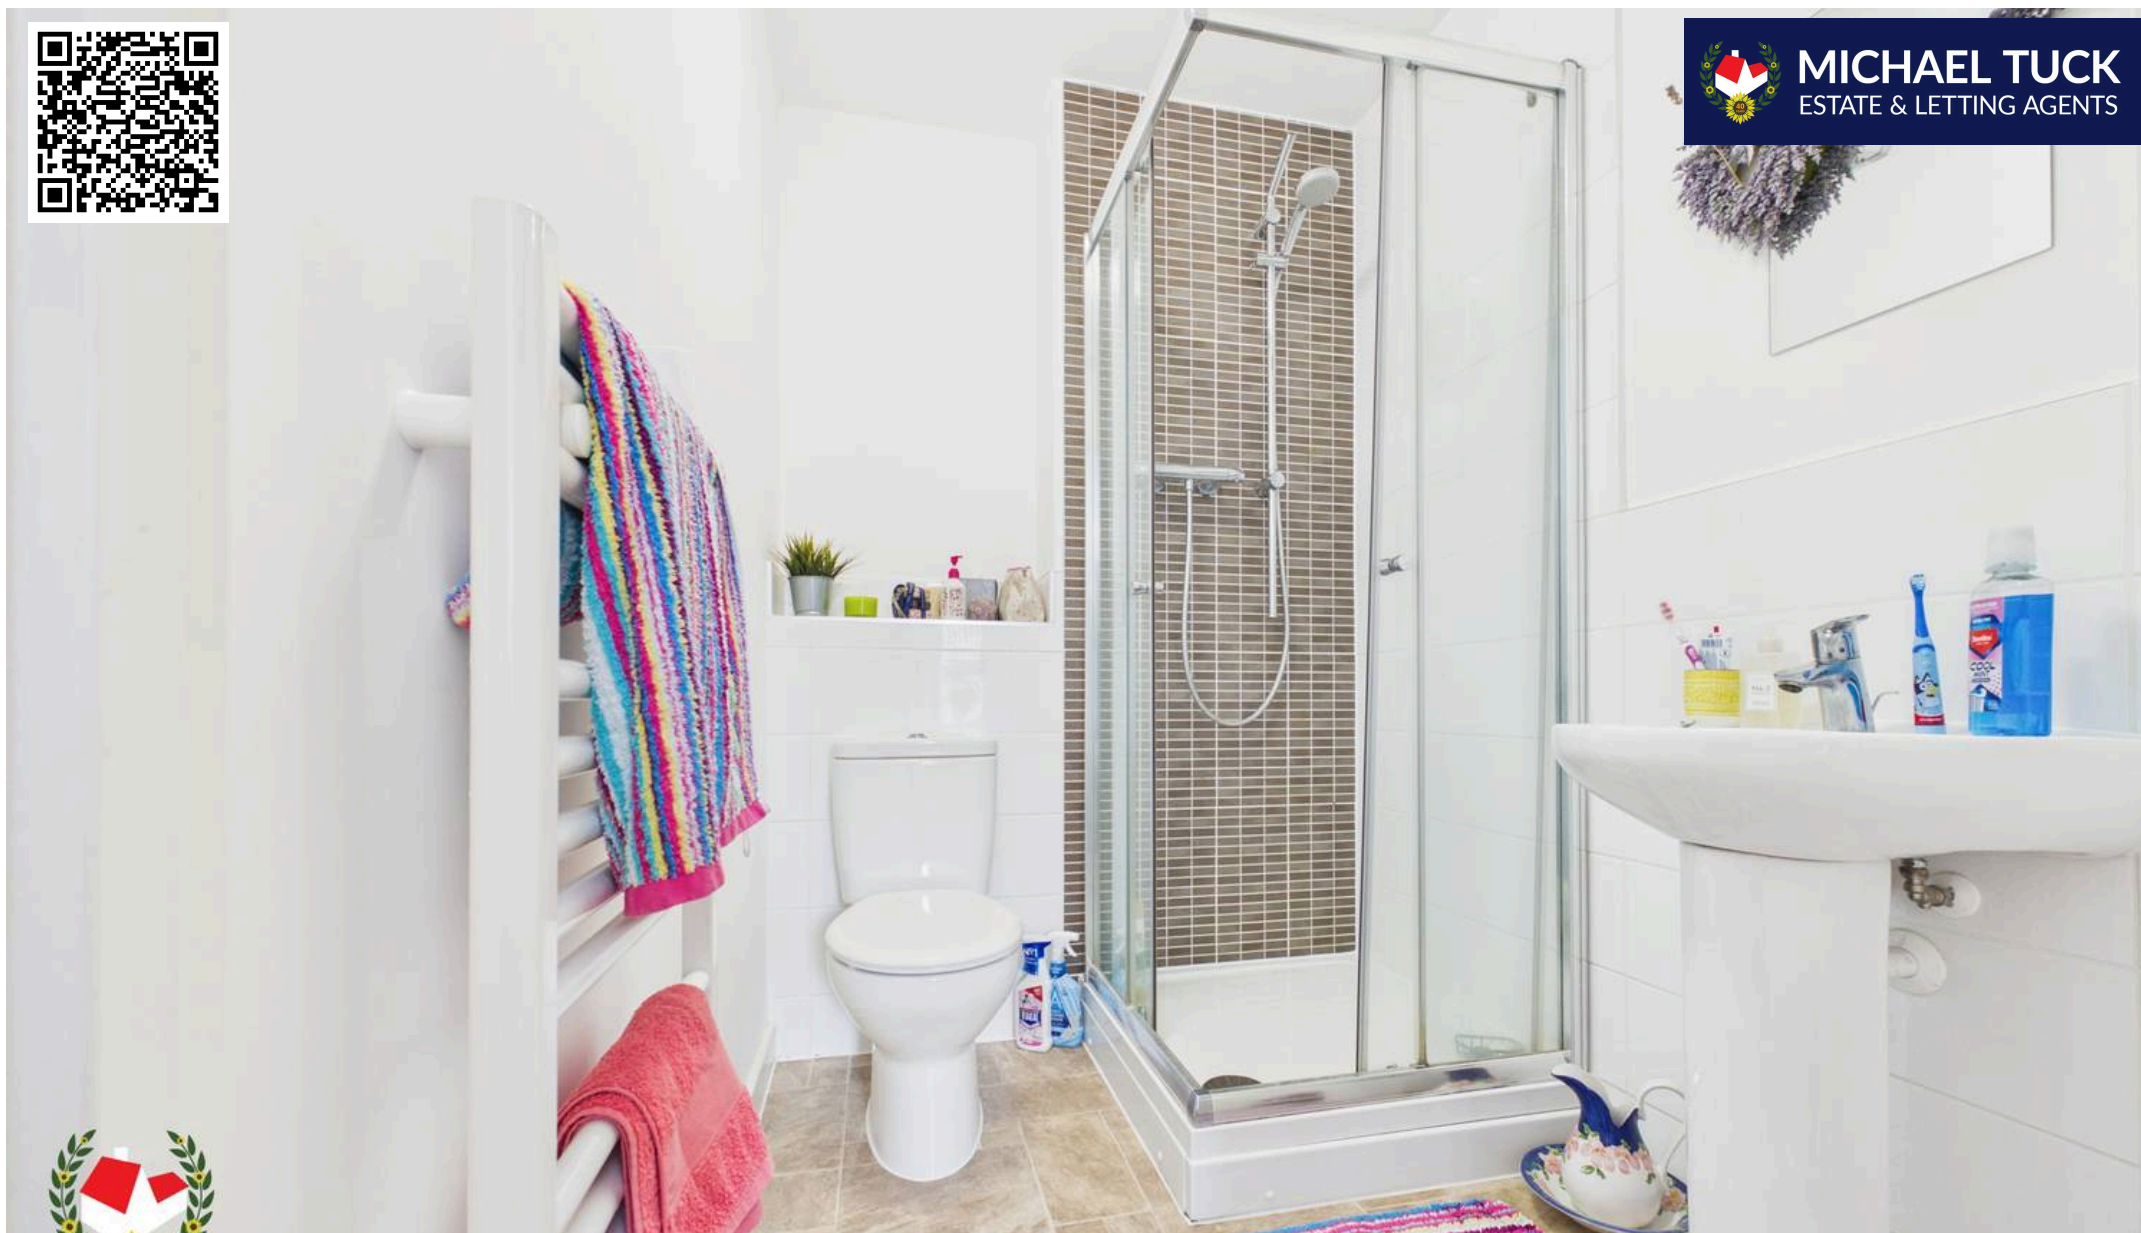

Michael Tuck Quedgeley

1 School Lane, Quedgeley - GL2 4PJ

01452 543200 • estates.quedgeley@michaeltuck.co.uk • www.michaeltuck.co.uk/



Important notice: Michael Tuck, its clients and any joints give notice that 1: They are not authorised to make or give any representations or warranties in relation to the property either here or elsewhere, either on their own behalf of their client or otherwise. They assume no responsibility for any statement that may be made in these particulars. These particulars do not form part of any offer or contract and must not be relied upon as statements or representation of fact. 2: Any areas, measurements or distances are approximate. The text, photographs and plans are for guidance only and are not necessarily comprehensive. It should not be assumed that the property has all necessary planning, building regulation or other consents and Michael Tuck have not tested any services, equipment or facilities. Purchasers must satisfy themselves by inspection or otherwise.