BLATCH
FINE HOMES

Tel: +44 (0) 24 7624 9333 | info@blatchfinehomes.co.uk



41 Eastern Green Road

, Coventry, CV5 7LG

£750,000

4 | 4 | 2 | C

41 Eastern Green Road





Description

A beautifully proportioned detached family home with exceptional space, an impressive garden and a wonderful sense of privacy, set in the heart of Eastern Green.

There is a real sense of scale to this home. Extending to just under 2,500 sq ft and occupying a generous plot of around 0.37 acre, it offers far more space than you would typically expect to find in this part of Coventry.


- Impressive 4 bedroom detached family home
- Generous 0.35 acre approx. plot
- Exceptional garden and outdoor space
- Large utility could be used as second kitchen
- Large living room leads out into gardens
- Just under 2,500 sqft of living space
- Excellent choice of schools nearby
- Downstairs bedroom with en-suite
- Gated private driveway with ample parking
- EPC: C | Council tax: F








Floor Plan

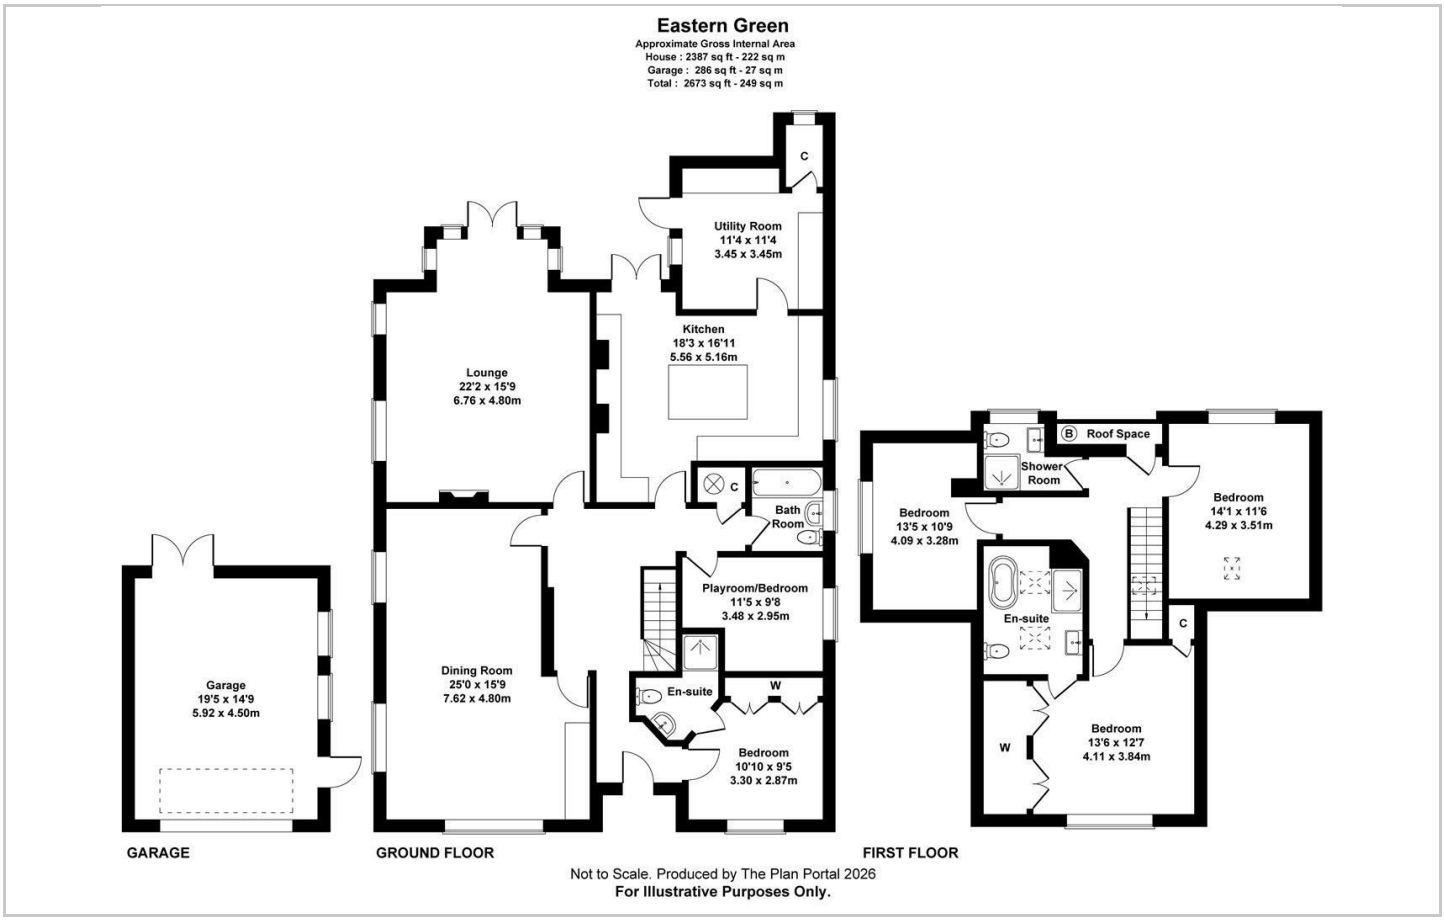



Not to Scale. Produced by The Plan Portal 2026
For Illustrative Purposes Only.

Area Map

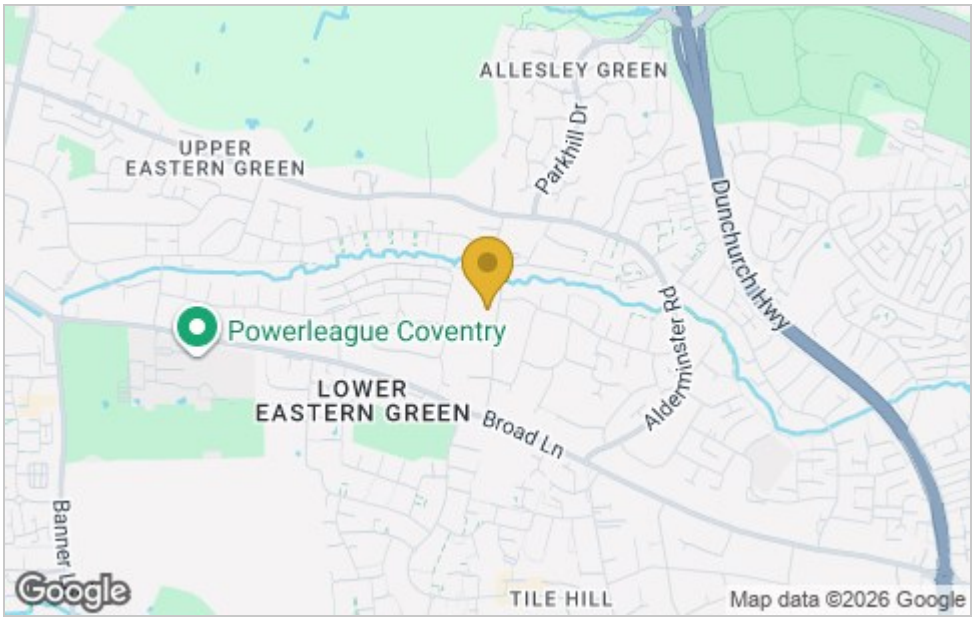

Energy Efficiency Graph

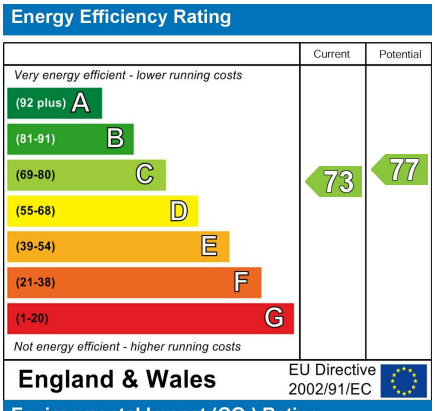

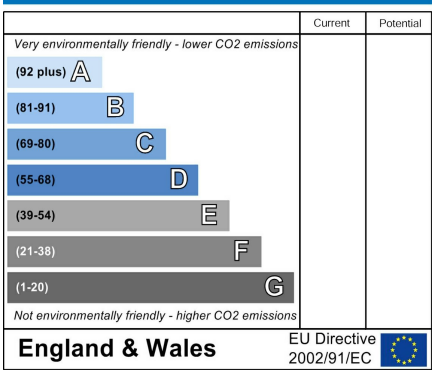

Viewing

Please contact our Coventry Office
on 02476249333 if you wish to arrange a viewing appointment for this property
or require further information.

These particulars, whilst believed to be accurate are set out as a general outline only for guidance and do not constitute any part of an offer or contract. Intending purchasers should not rely on them as statements of representation of fact, but must satisfy themselves by inspection or otherwise as to their accuracy. No person in this firms employment has the authority to make or give any representation or warranty in respect of the property.