


A spacious four-bedroom detached home located in Moor Park private estate

Wolsey Road,Northwood, Middlesex HA6 2EW

ROBSONS

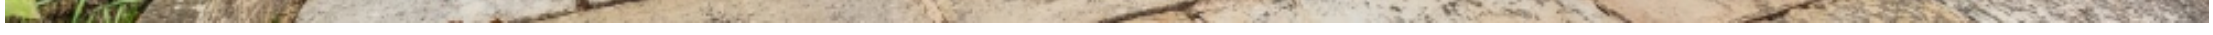

Asking Price: £4,500 pcm

A spacious four-bedroom detached home located in Moor Park private estate

Wolsey Road,Northwood, Middlesex HA6 2EW

• ENTRANCE HALL • DOWNSTAIRS GUEST CLOAKROOM • KITCHEN • STUDY • DINING ROOM • MAIN RECEPTION ROOM • FOUR BEDROOMS- MASTER BEDROOM WITH ENSUITE BATHROOM • FAMILY BATHROOM & SEPERATE GUEST CLOAKROOM • EXTENSIVE GARDENS • DOUBLE GARAGE • UNFURNISHED

Description

This spacious four-bedroom detached home offers 3528 Sq. Ft of living space, perfect for a family. The property features beautifully landscaped gardens, ideal for outdoor relaxation and entertaining.

The ground floor includes a welcoming entrance hallway with storage and a guest cloakroom, a front reception room with French doors to the garden, and four additional reception rooms, all with garden views. The kitchen provides ample cupboard and worktop space, and there's a convenient utility room.

Upstairs, the master bedroom includes a dressing room and en-suite bathroom. There are three further bedrooms, two with fitted wardrobes, and a family bathroom.

Location

Wolsey Road is conveniently located for Moor Park shops, restaurants and the Metropolitan Line train station. Northwood, Rickmansworth and Watford's town centres are also accessible offering a further wide range of shops and restaurants. The local area is well served for state and private schools, which includes Merchant Taylors Junior and Senior Schools which are both on the estate. Leisure facilities include five golf courses, cricket and football clubs as well as fitness centres. Major motorways and airports are also within reach.










Additional Information

- Local Authority: Three Rivers
- Council Tax Band: H
- Deposit Amount: £6,230.00
- Reservation Payment: One weeks rent
- Energy Efficiency Rating: Band E
- Available Date: 26/10/2026

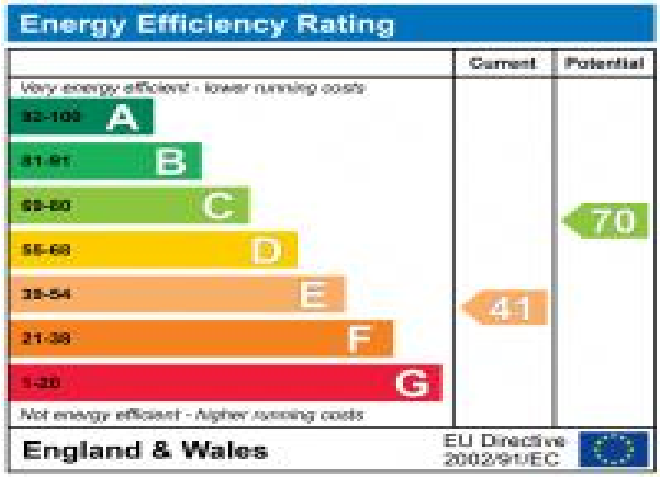









Approximate Gross Internal Area
Ground Floor = 206.8 sq m / 2,226 sq ft
(Including Garage)
First Floor = 128.9 sq m / 1,387 sq ft
Total = 335.7 sq m / 3,613 sq ft

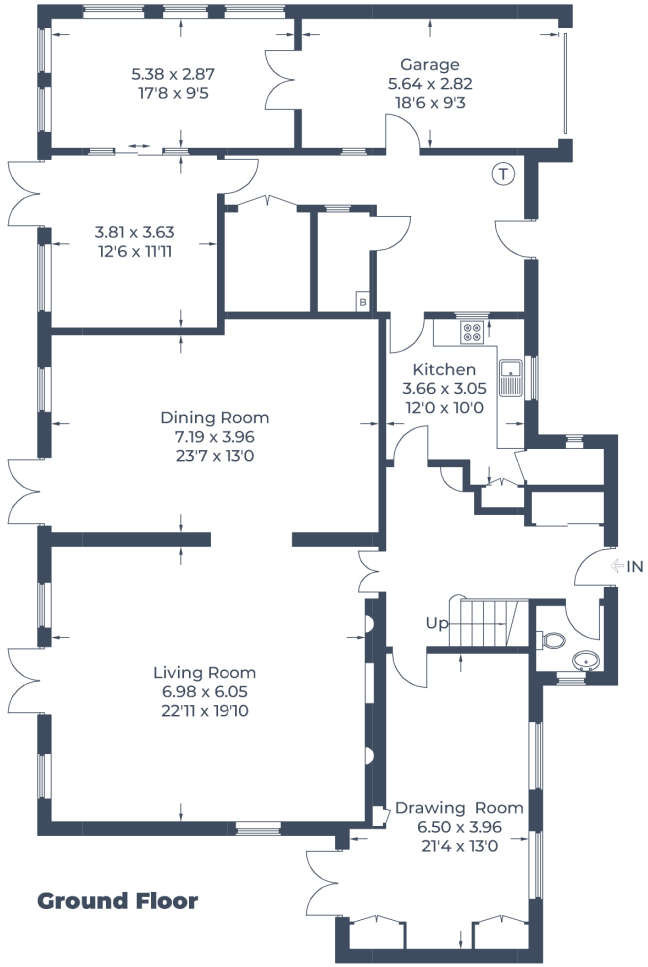

Ground Floor

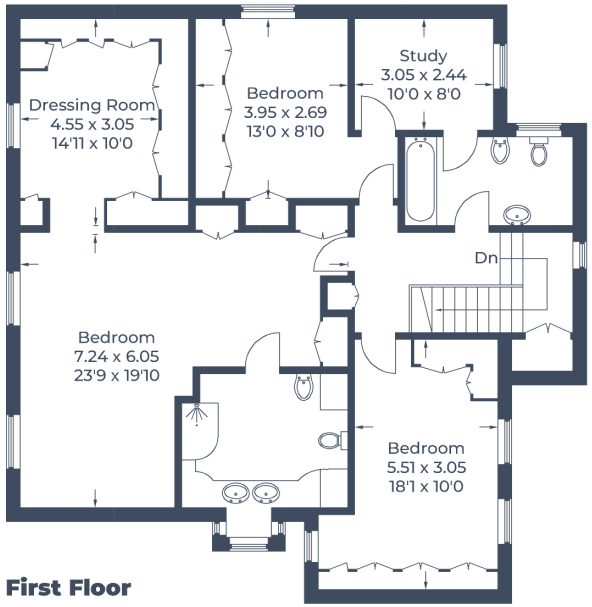

First Floor

Illustration for identification purposes only,
measurements are approximate, not to scale.
© CJ Property Marketing Produced for Robsons