

11 Eydon Drive

Priors Hall, Northamptonshire NN17 5FB

Simpson West

Set in the sought after Priors Hall Park development is this well presented two bedroom semi detached home. This property is ideally positioned close to local schools, everyday shopping facilities and a range of nearby amenities. The ground floor accommodation comprises a welcoming hallway, a downstairs WC, kitchen and a spacious open plan lounge and dining area featuring patio doors that open out onto the garden. Upstairs, there are two generously proportioned bedrooms, with the principal bedroom benefiting from a private en suite shower room, alongside a separate family bathroom. Externally, the rear garden is fully enclosed, predominantly laid to lawn, and offers ample outdoor space. Further benefits include allocated off road parking for one vehicle positioned to the front of the property. Energy Rating C. Council Tax Band B.

£1,150 Per Month

2 2 1













Simpson West


Ground Floor

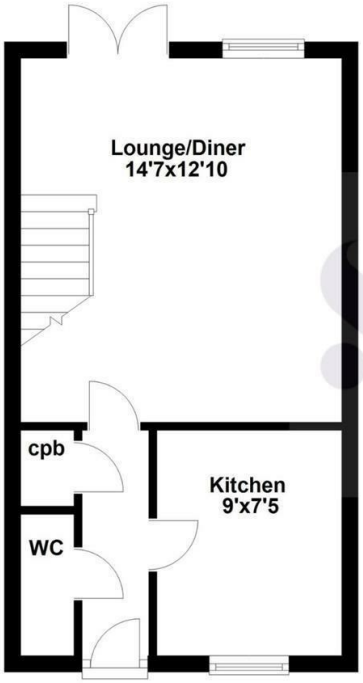


First Floor

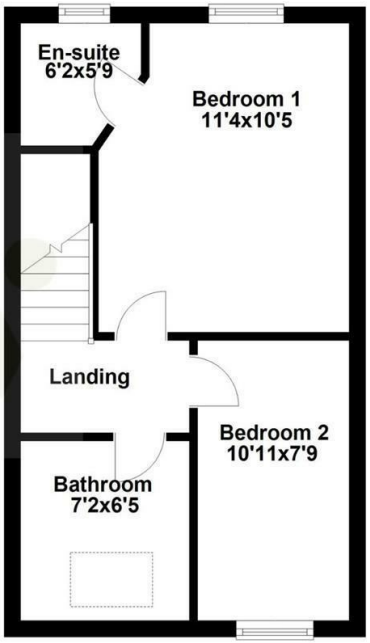


Floor plan not to scale - for guidance purposes only.
Floor plan created by Simpson West for their use.
Plan produced using PlanUp.

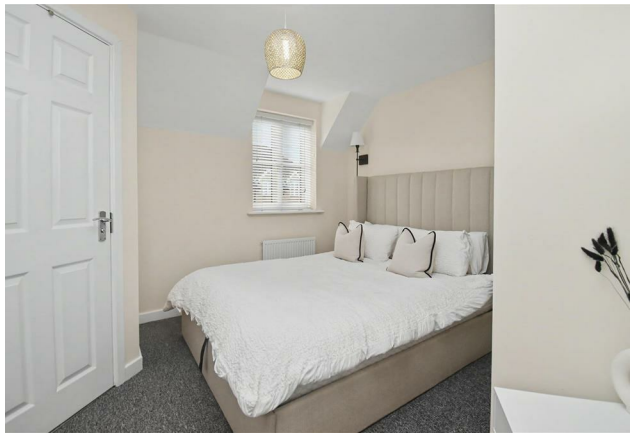

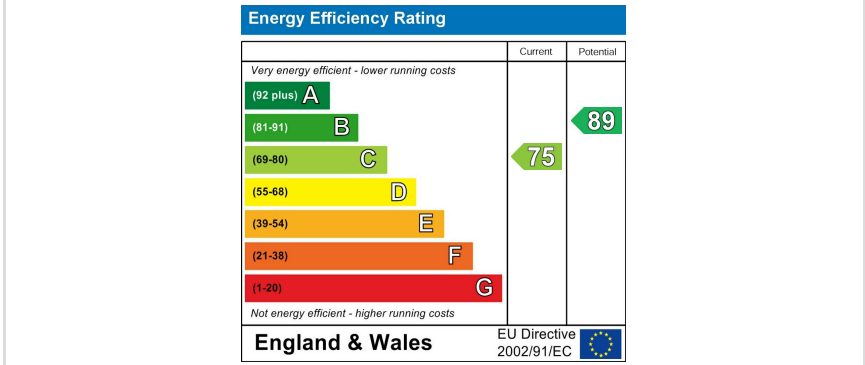



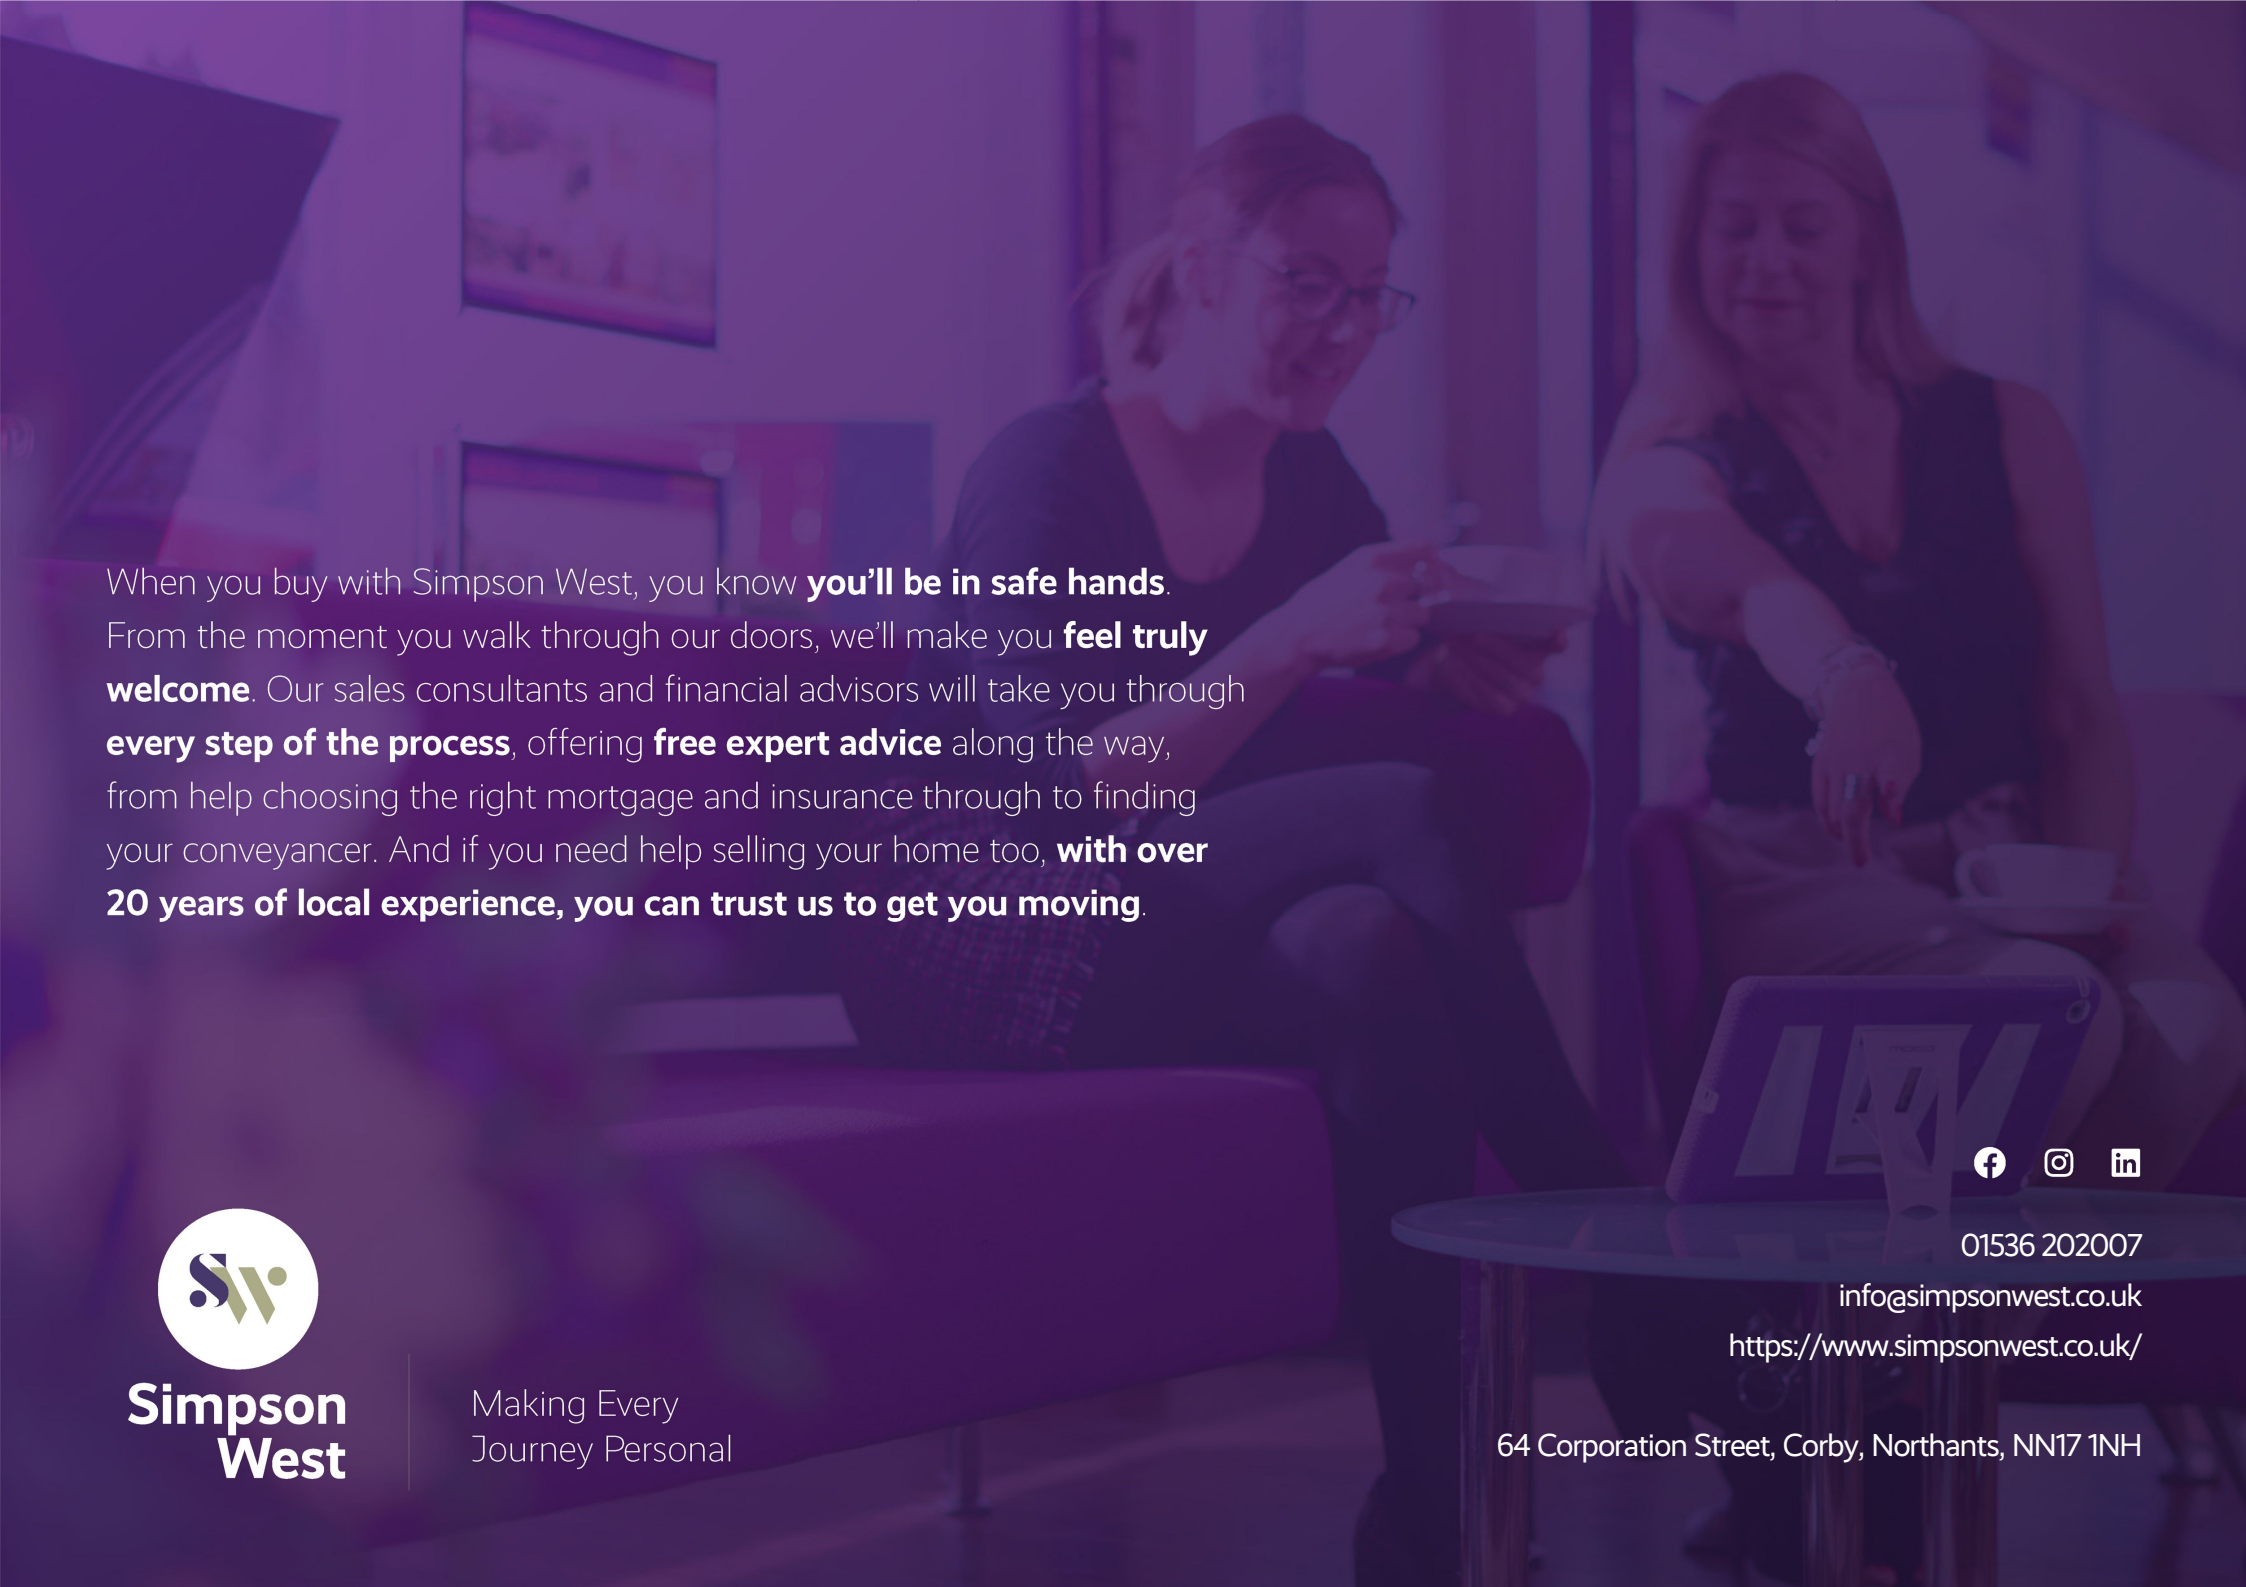

When you buy with Simpson West, you know **you'll be in safe hands**. From the moment you walk through our doors, we'll make you **feel truly welcome**. Our sales consultants and financial advisors will take you through **every step of the process**, offering **free expert advice** along the way, from help choosing the right mortgage and insurance through to finding your conveyancer. And if you need help selling your home too, **with over 20 years of local experience, you can trust us to get you moving**.

Simpson West

Making Every Journey Personal

01536 202007
info@simpsonwest.co.uk
https://www.simpsonwest.co.uk/

64 Corporation Street, Corby, Northants, NN17 1NH