





43 Hedingham Mews, All Saints Avenue, Maidenhead SL6 6ET

roger platt

welcome to

43 Hedingham Mews, All Saints Avenue, Maidenhead

A beautifully presented two-bedroom freehold house which has been newly refurbished throughout, offering a stylish and contemporary home in a highly convenient Maidenhead location.














Hedingham Mews, All Saints Avenue, Maidenhead, SL6

Approximate Area = 671 sq ft / 62.3 sq m

For identification only - Not to scale

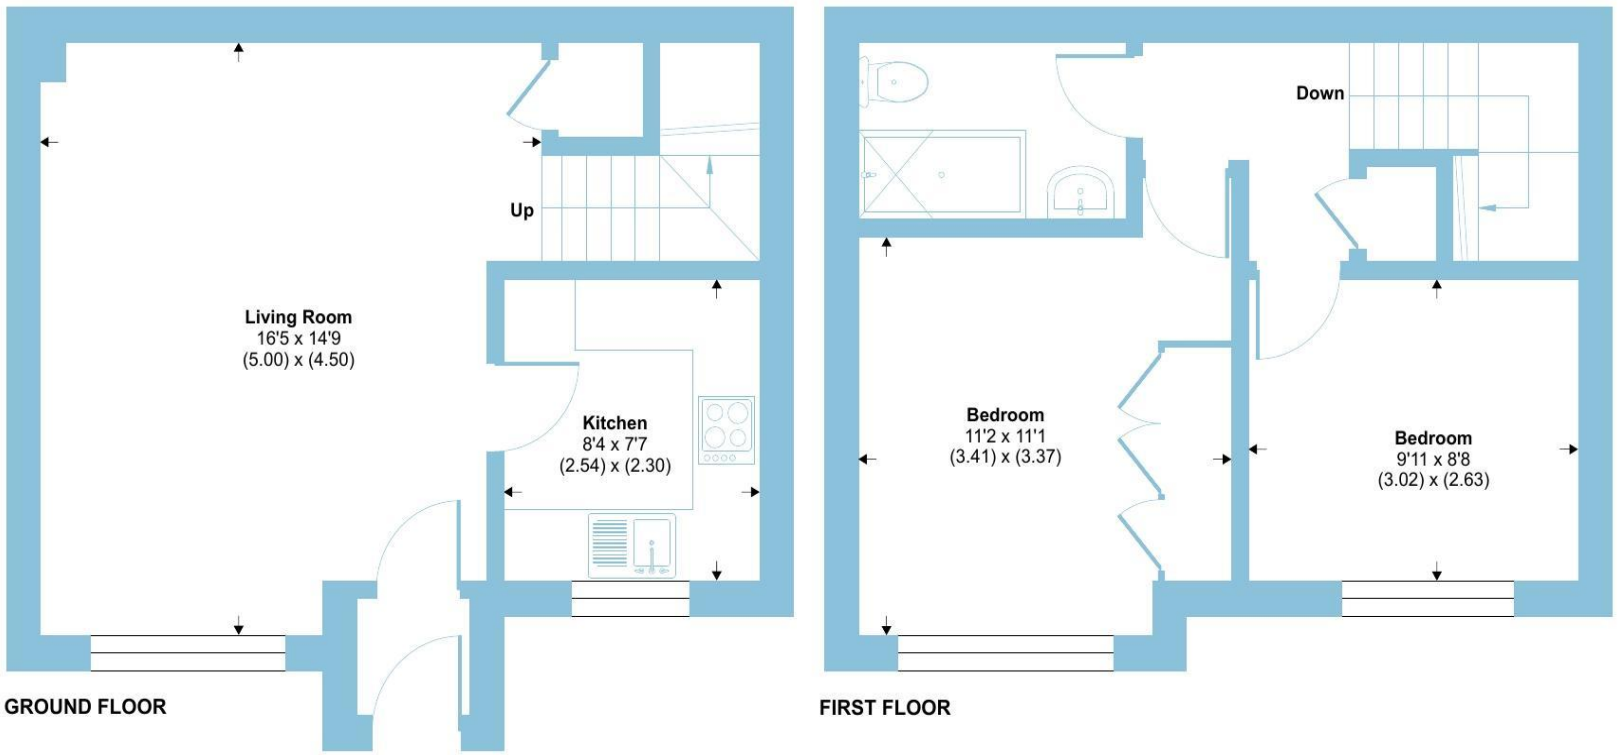

Floor plan produced in accordance with RICS Property Measurement 2nd Edition, Incorporating International Property Measurement Standards (IPMS2 Residential). ©nichecom 2026. Produced for Barnard Marcus. REF: 1515275

roger platt

A fantastic opportunity to acquire a newly refurbished freehold home with private parking in a great Maidenhead location. Early viewing is highly recommended.

The property has been thoughtfully updated to provide a fresh, modern living environment, making it an ideal choice for first-time buyers, young families, downsizers or investors looking for a home that is ready to move straight into.

The accommodation offers two well-proportioned bedrooms alongside comfortable living space, with the recent refurbishment providing a modern finish throughout. The property also benefits from private off-road parking, an increasingly desirable feature.

Situated in Hedingham Mews, just off a popular and well-regarded road in Maidenhead, the property is ideally positioned for access to local amenities, schools, transport links and Maidenhead town centre.

Being freehold is another significant advantage, providing the new owner with full ownership of both the property and the land on which it stands.

welcome to

43 Hedingham Mews, All Saints Avenue

- CLOSE TO LOCAL AMENITIES & TRANPORT LINKS
- TWO BEDROOM FREEHOLD HOUSE
- NEWLY REFURBISHED THROUGHOUT
- MODERN & STYLISH FINISH
- PRIVATE OFF-ROAD PARKING
- SITUATED JUST OFF A HIGHLY REGARDED ROAD
- IDEAL FIRST TIME PURCHASE
- READY TO MOVE STRAIGHT INTO

Tenure: Freehold EPC Rating: C
Council Tax Band: D

£375,000







Please note the marker reflects the postcode not the actual property

check out more properties at rogerplatt.co.uk

The Property Ombudsman

Property Ref:
MHD124241 - 0004

1. MONEY LAUNDERING REGULATIONS Intending purchasers will be asked to produce identification documentation at a later stage and we would ask for your co-operation in order that there is no delay in agreeing the sale. 2. These particulars do not constitute part or all of an offer or contract. 3. The measurements indicated are supplied for guidance only and as such must be considered incorrect. Potential buyers are advised to recheck measurements before committing to any expense. 4. We have not tested any apparatus, equipment, fixtures or services and it is in the buyers interest to check the working condition of any appliances. 5. Where an EPC, or a Home Report (Scotland only) is held for this property, it is available for inspection at the branch by appointment. If you require a printed version of a Home Report, you will need to pay a reasonable production charge reflecting printing and other costs. 6. We are not able to offer an opinion either written or verbal on the content of these reports and this must be obtained from your legal representative. 7. Whilst we take care in preparing these reports, a buyer should ensure that his/her legal representative confirms as soon as possible all matters relating to title including the extent and boundaries of the property and other important matters before exchange of contracts.

roger platt

01628 773333

Maidenhead@rogerplatt.co.uk

25-29 Queen Street, MAIDENHEAD, Berkshire, SL6 1NB

rogerplatt.co.uk

Roger Platt is a trading name of Sequence (UK) Limited which is registered in England and Wales under company number 4268443, Registered Office is Cumbria House, 16-20 Hockliffe Street, Leighton Buzzard, Bedfordshire, LU7 1GN. VAT Registration Number is 500 2481 05.