






Snowsfields, SE1

£1,575,000







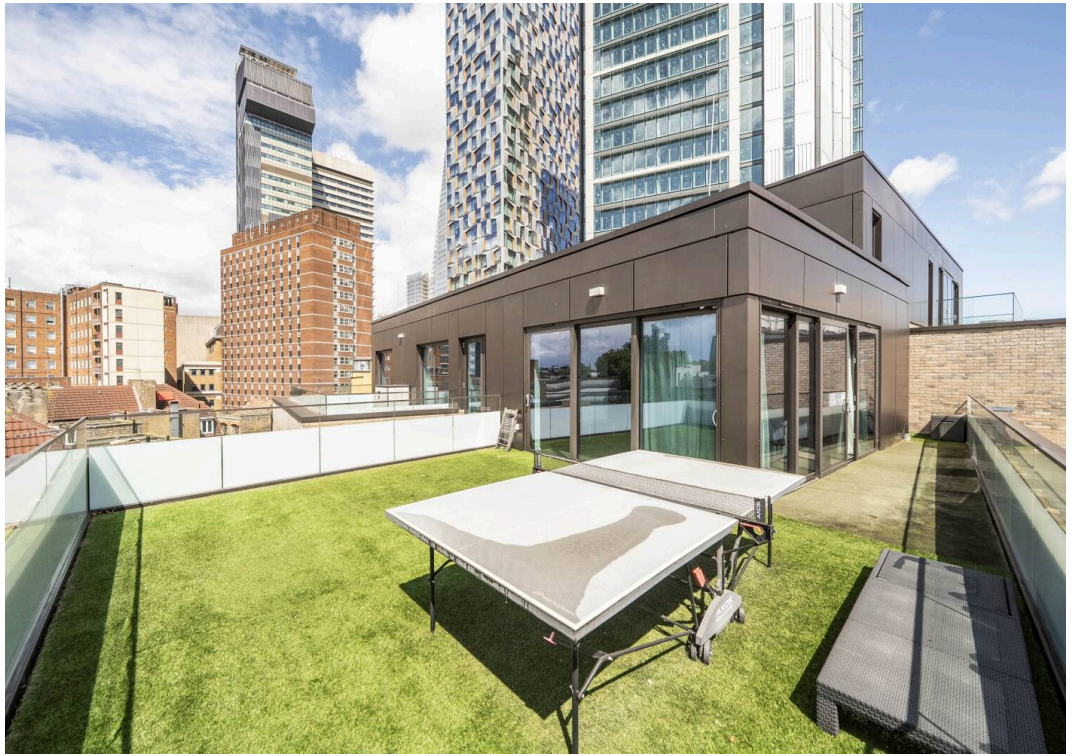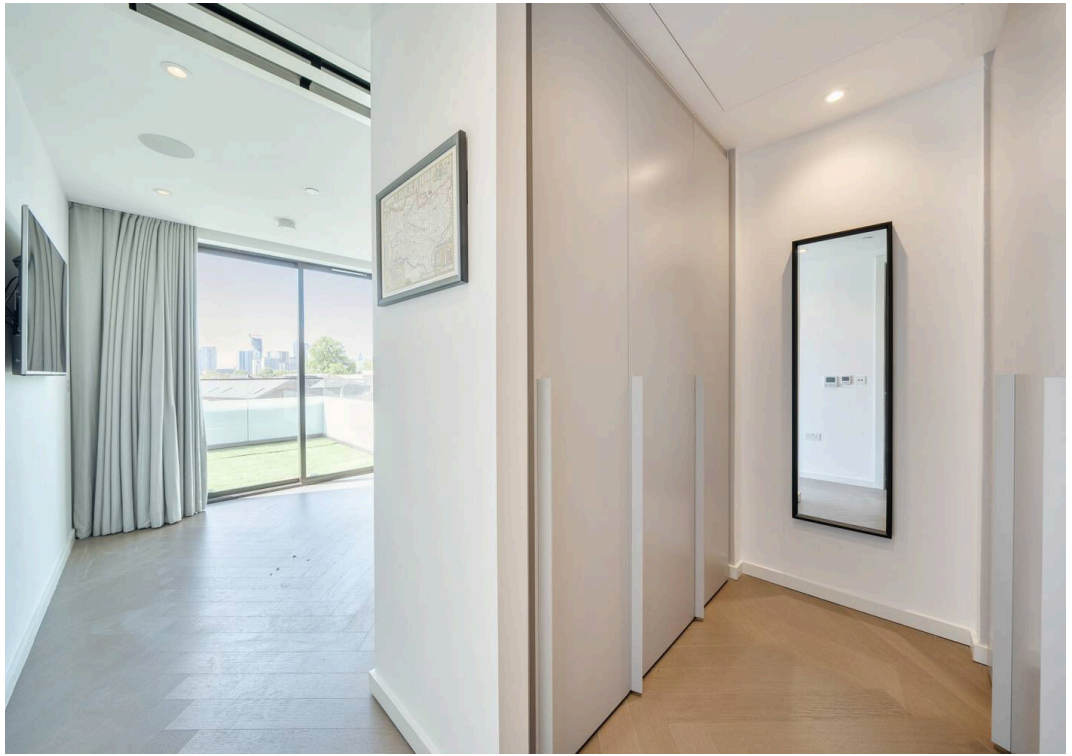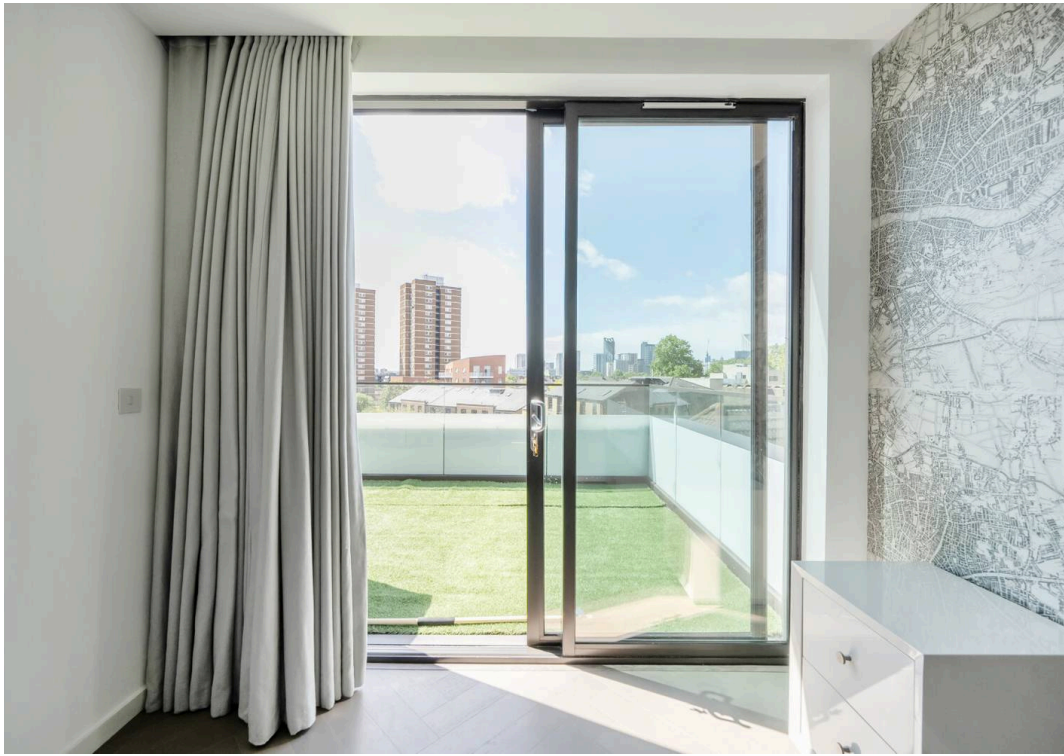

Snowsfields,

An exceptional three-bedroom penthouse in this quietly located development complemented by two private roof terraces with uninterrupted panoramic views.


Council Tax band: F

Tenure: Share of Freehold

EPC Energy Efficiency Rating: B

EPC Environmental Impact Rating: B

- Quietly located development built by Crest Nicolson in 2016
- Fabulous living space flooded with natural light from floor to ceiling windows and doors
- 2 south facing roof terraces with uninterrupted views
- A short walk to London Bridge Station
- In the vibrant Bermondsey Street Conservation Area
- 3 double bedrooms with 3 luxury bathrooms
- Comprehensively fitted and fully equipped kitchen
- Superb communal areas with daytime concierge
- Share of freehold and no onward chain
- Air conditioning/ climate control.

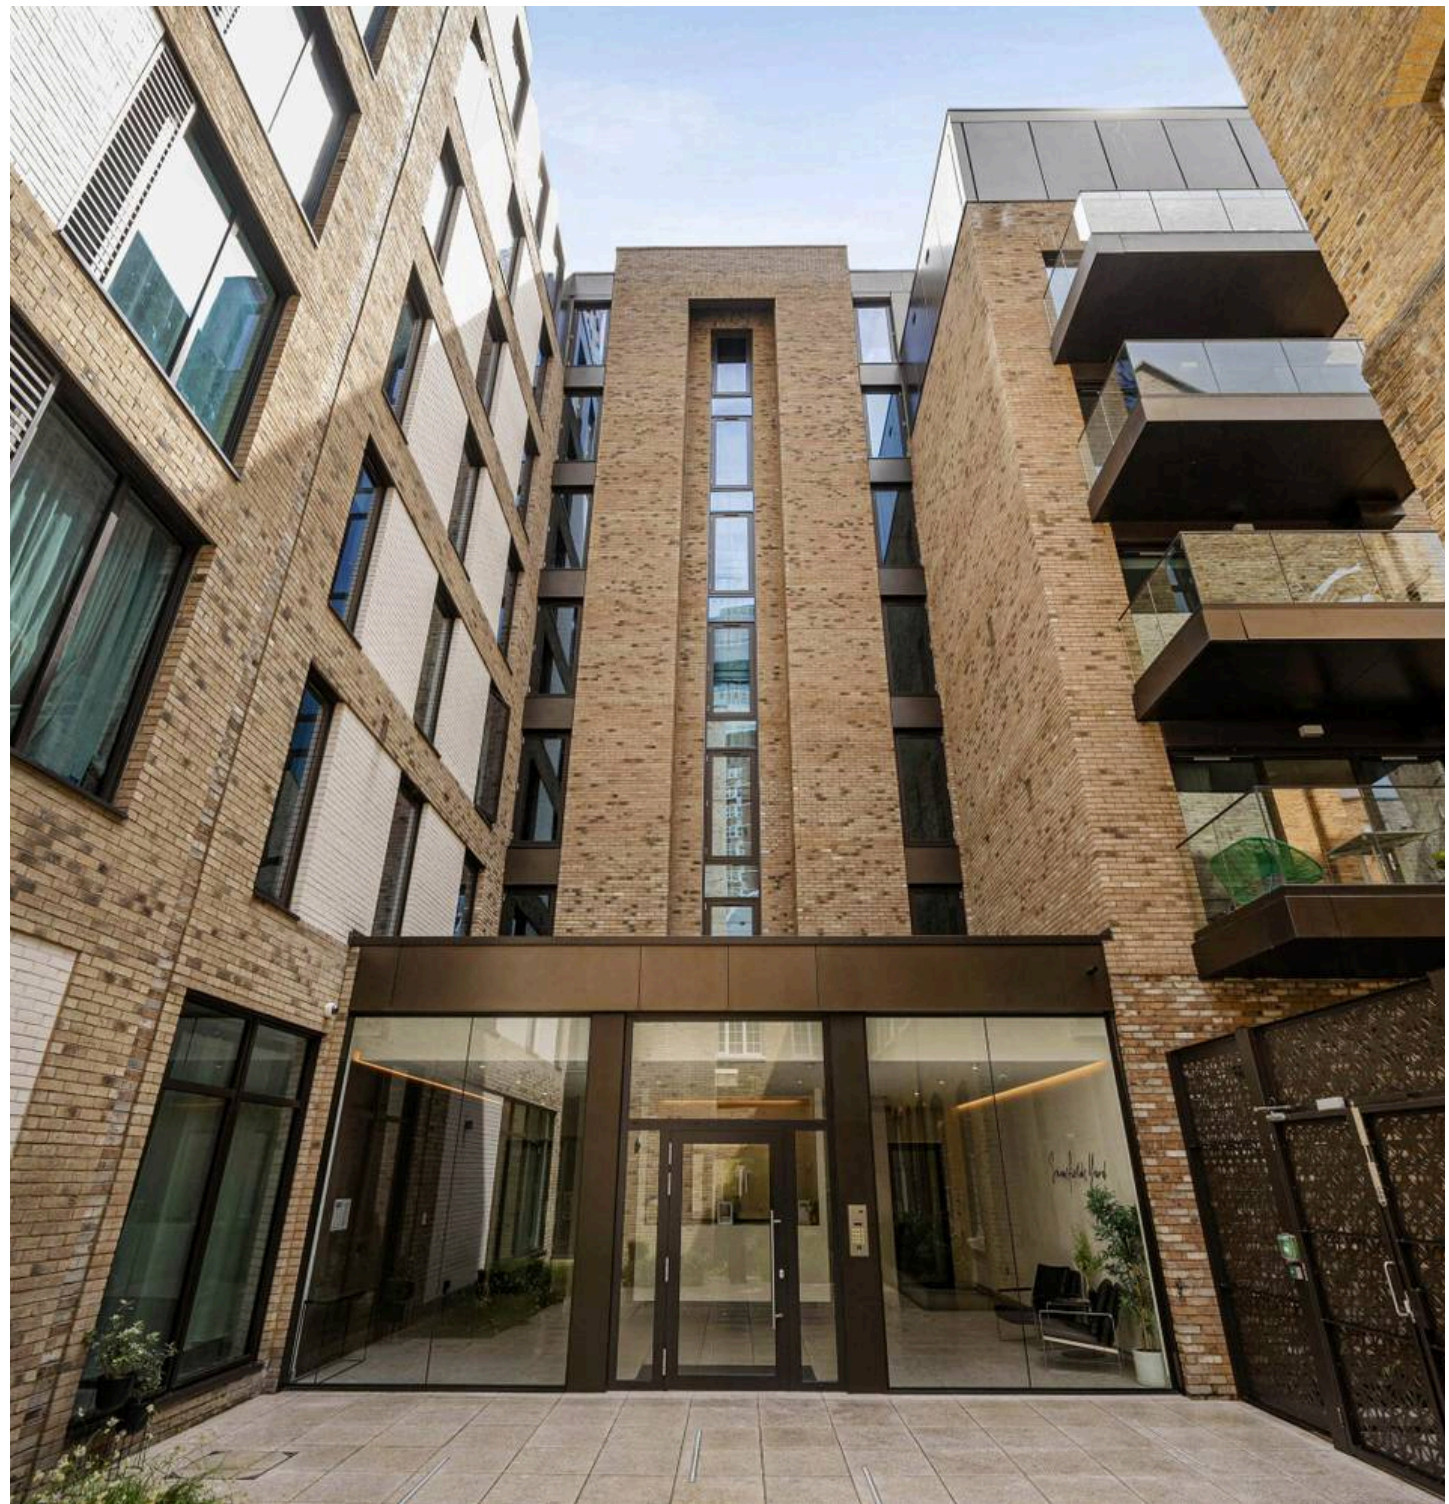


Snowsfields, London, SE1

Approximate Area = 1204 sq ft / 111.8 sq m

For identification only - Not to scale



Floor plan produced in accordance with RICS Property Measurement 2nd Edition, Incorporating International Property Measurement Standards (IPMS2 Residential). © n.checom 2026. Produced for Daniel Cobb. REF: 1457838

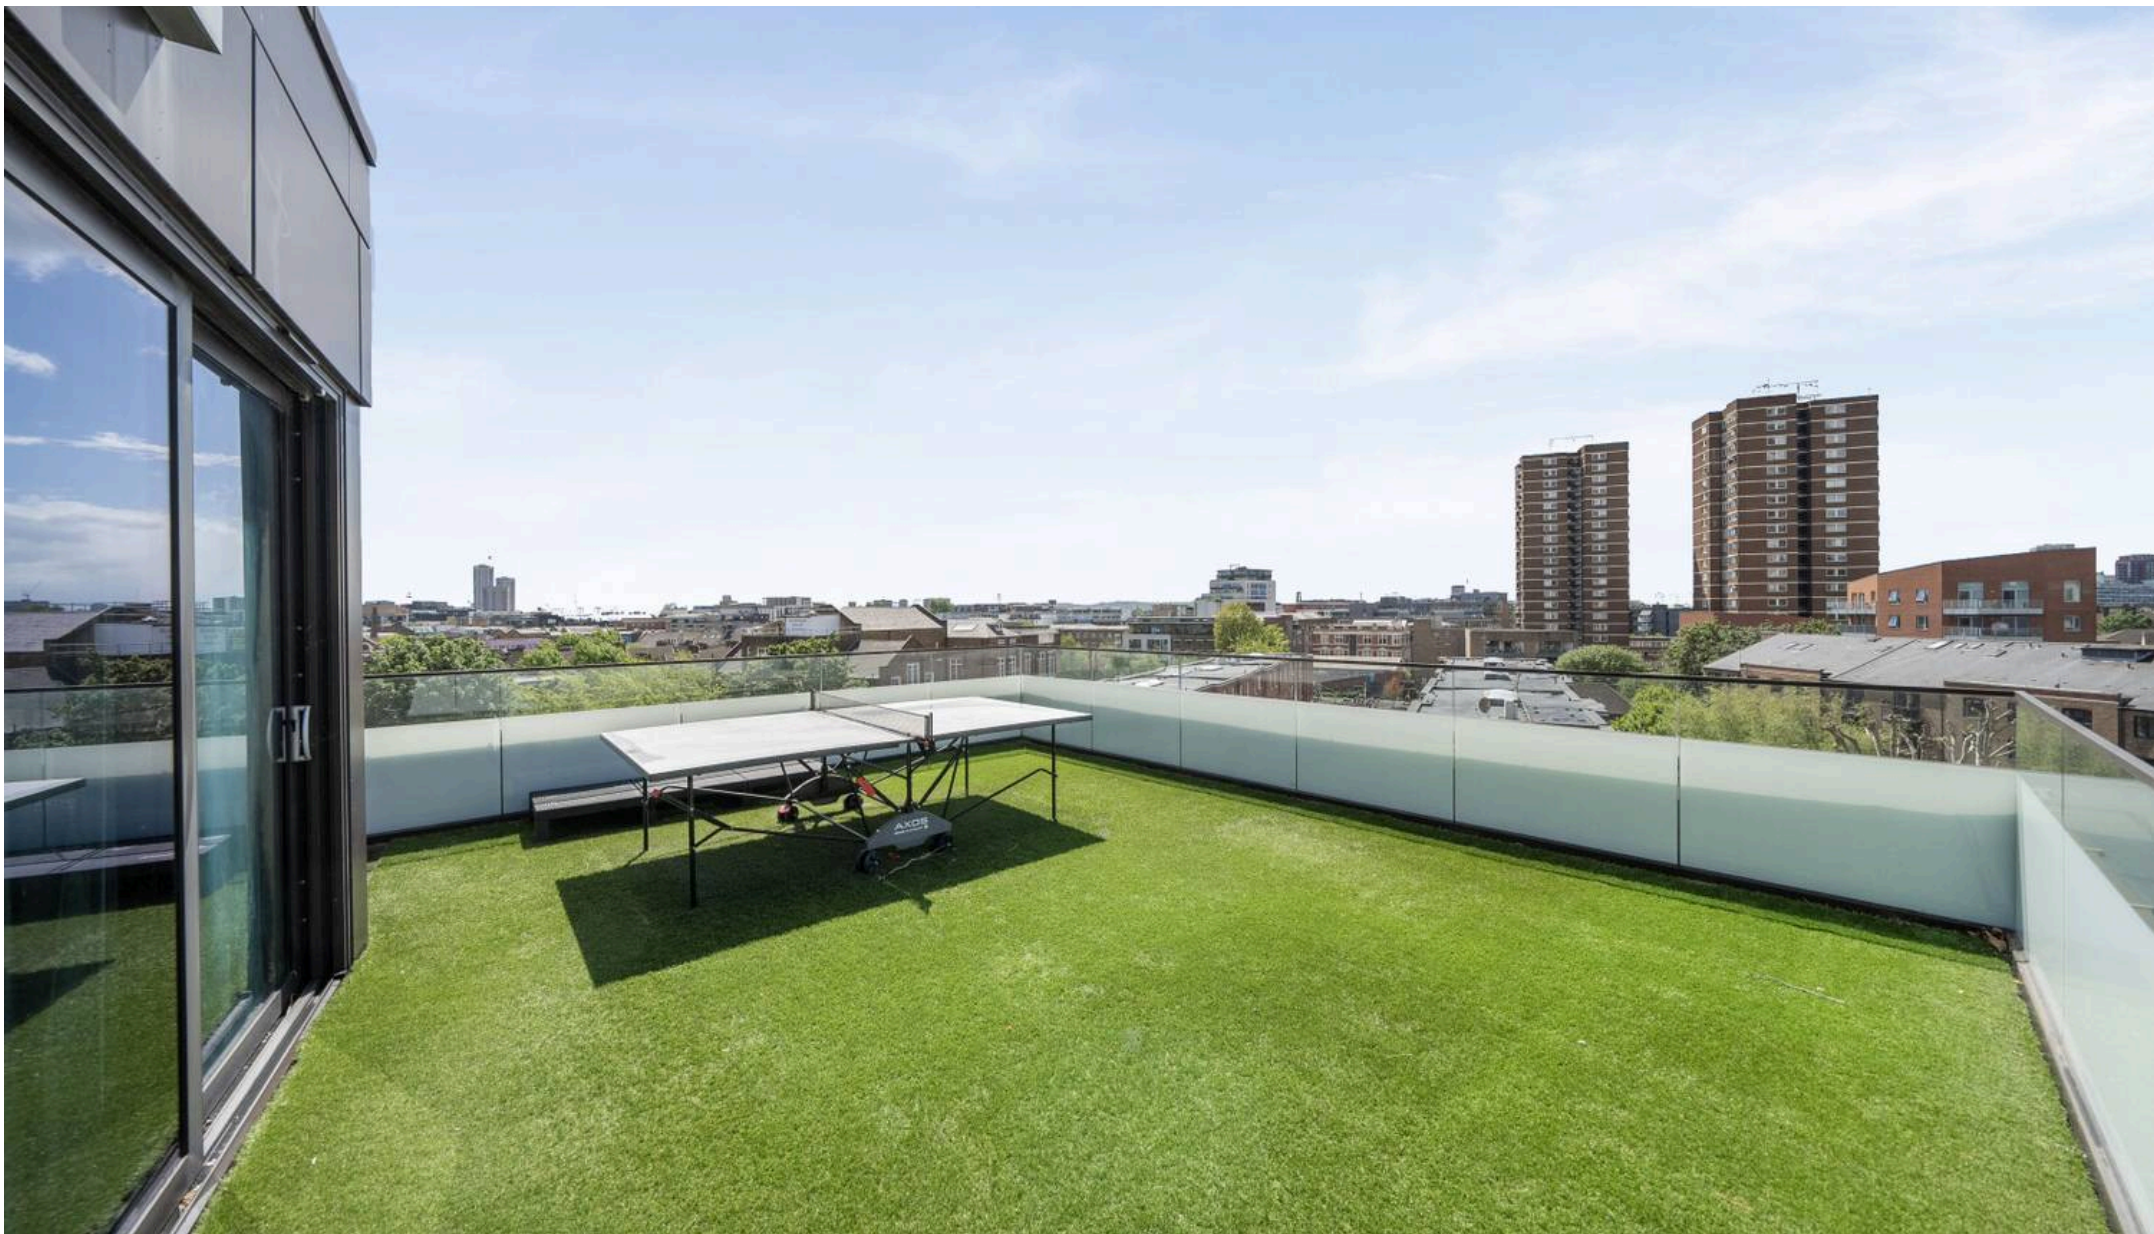

Daniel Cobb

Daniel Cobb Estate Agents, 82-84 Bermondsey Street – SE1 3UD

020 7357 0026 • londonbridge@danielcobb.co.uk • www.danielcobb.co.uk/