Lanmore The Street

Takeley, Bishop's Stortford

Council Tax band: E

Tenure: Freehold

- Four double bedroom home
- Chain free
- Two ground floor bedrooms with ensuite shower rooms
- Gated driveway
- Beautifully refurbished throughout
- Brick outbuilding (store room & workshop)
- Private spacious garden

Hammond & Smith







Kitchen/Breakfast Room
13' 10" x 19' 8" (4.22m x 5.99m)

Bedroom
12' 0" x 12' 0" (3.66m x 3.66m)

Ensuite

Open Plan lounge
20' 0" x 19' 8" (6.10m x 5.99m)

Utility Room

WC

Bedroom
15' 8" x 8' 0" (4.78m x 2.44m)

En-suite

Bedroom
12' 6" x 13' 10" (3.81m x 4.22m)

Bedroom

Bathroom

Workshop
10' 2" x 7' 2" (3.10m x 2.18m)

Store Room
10' 2" x 8' 2" (3.10m x 2.49m)

















Ground Floor

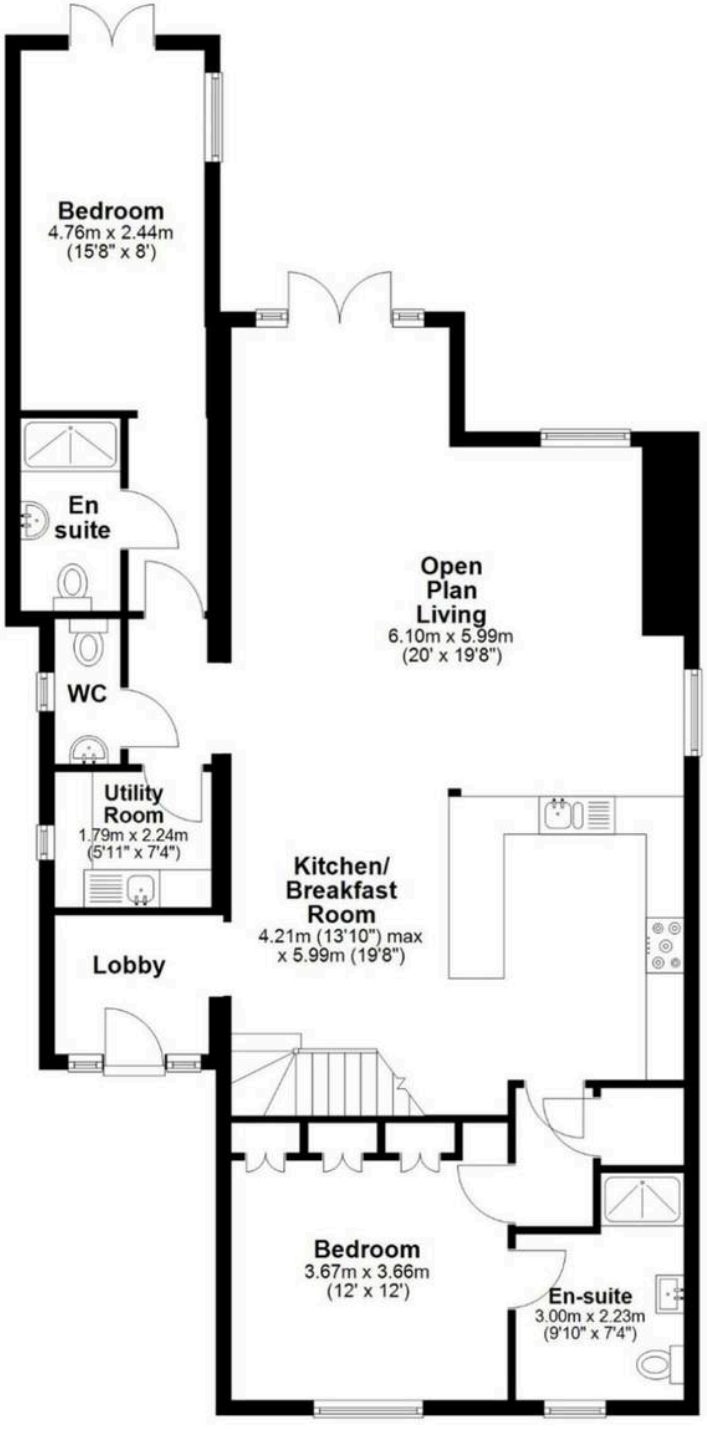

Approx Internal Floor Area 168 SQ M (1800 SQ FT)
Outbuilding 25 SQ M (270 SQ FT)

This floorplan is for illustrative purposes only and is **NOT TO SCALE**
All measurements are approximate **NOT** to be used for valuation purposes
Copyright Mullucks 2025

First Floor

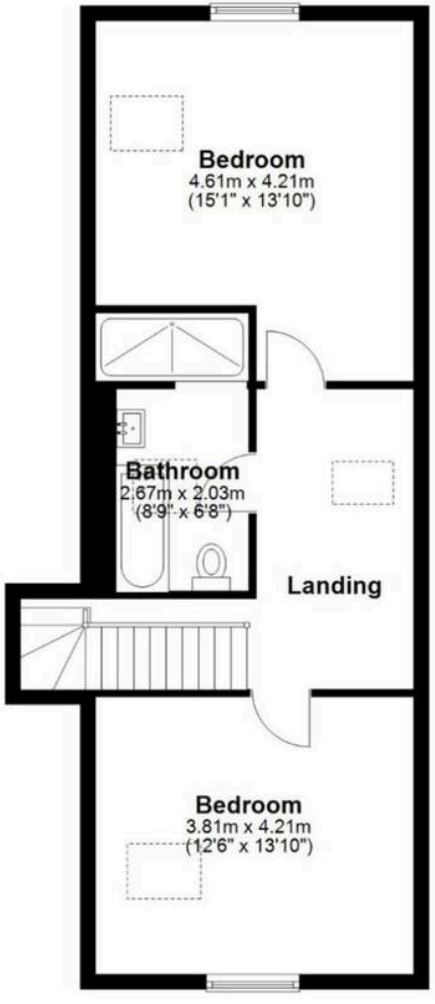



Outbuilding

